Appendix 8.1

Boulevard and Complete Street Locally Preferred Alternative

(1”=200” printed on 11” x 17” sheet)

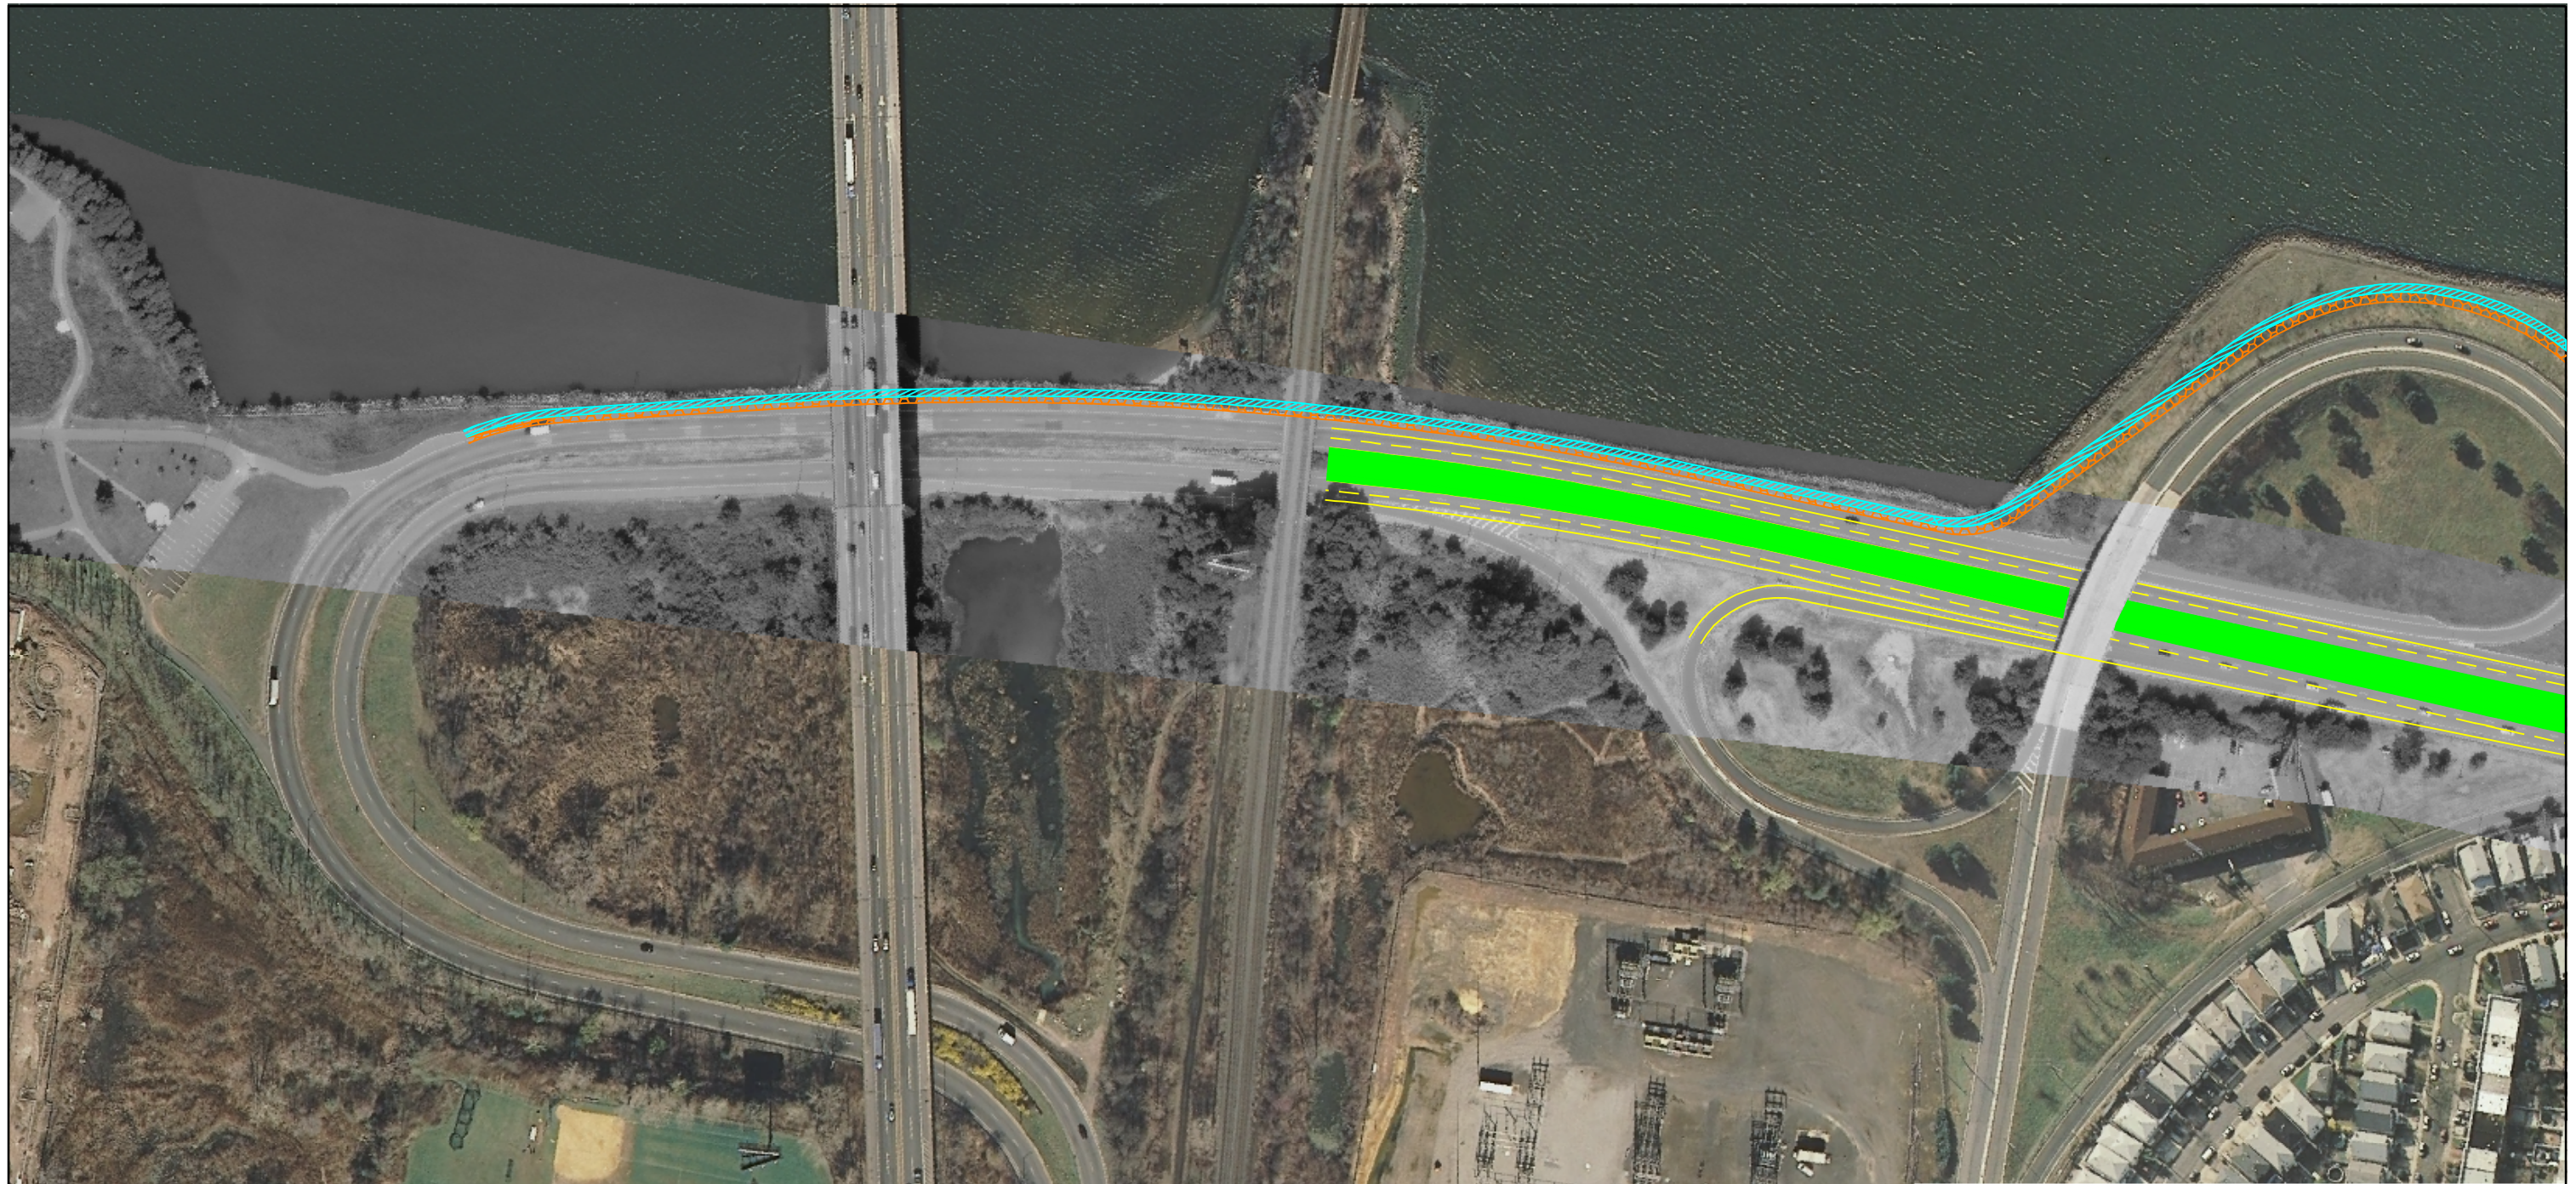

ROUTE 440 / ROUTES 1 & 9 T
MULTI-USE URBAN BOULEVARD

LOCALLY PREFERRED ALTERNATE

PREPARED BY:
JACOBS
299 MADISON AVE,
MORRISTOWN, NJ 07962

DATE: MAY 2011

1

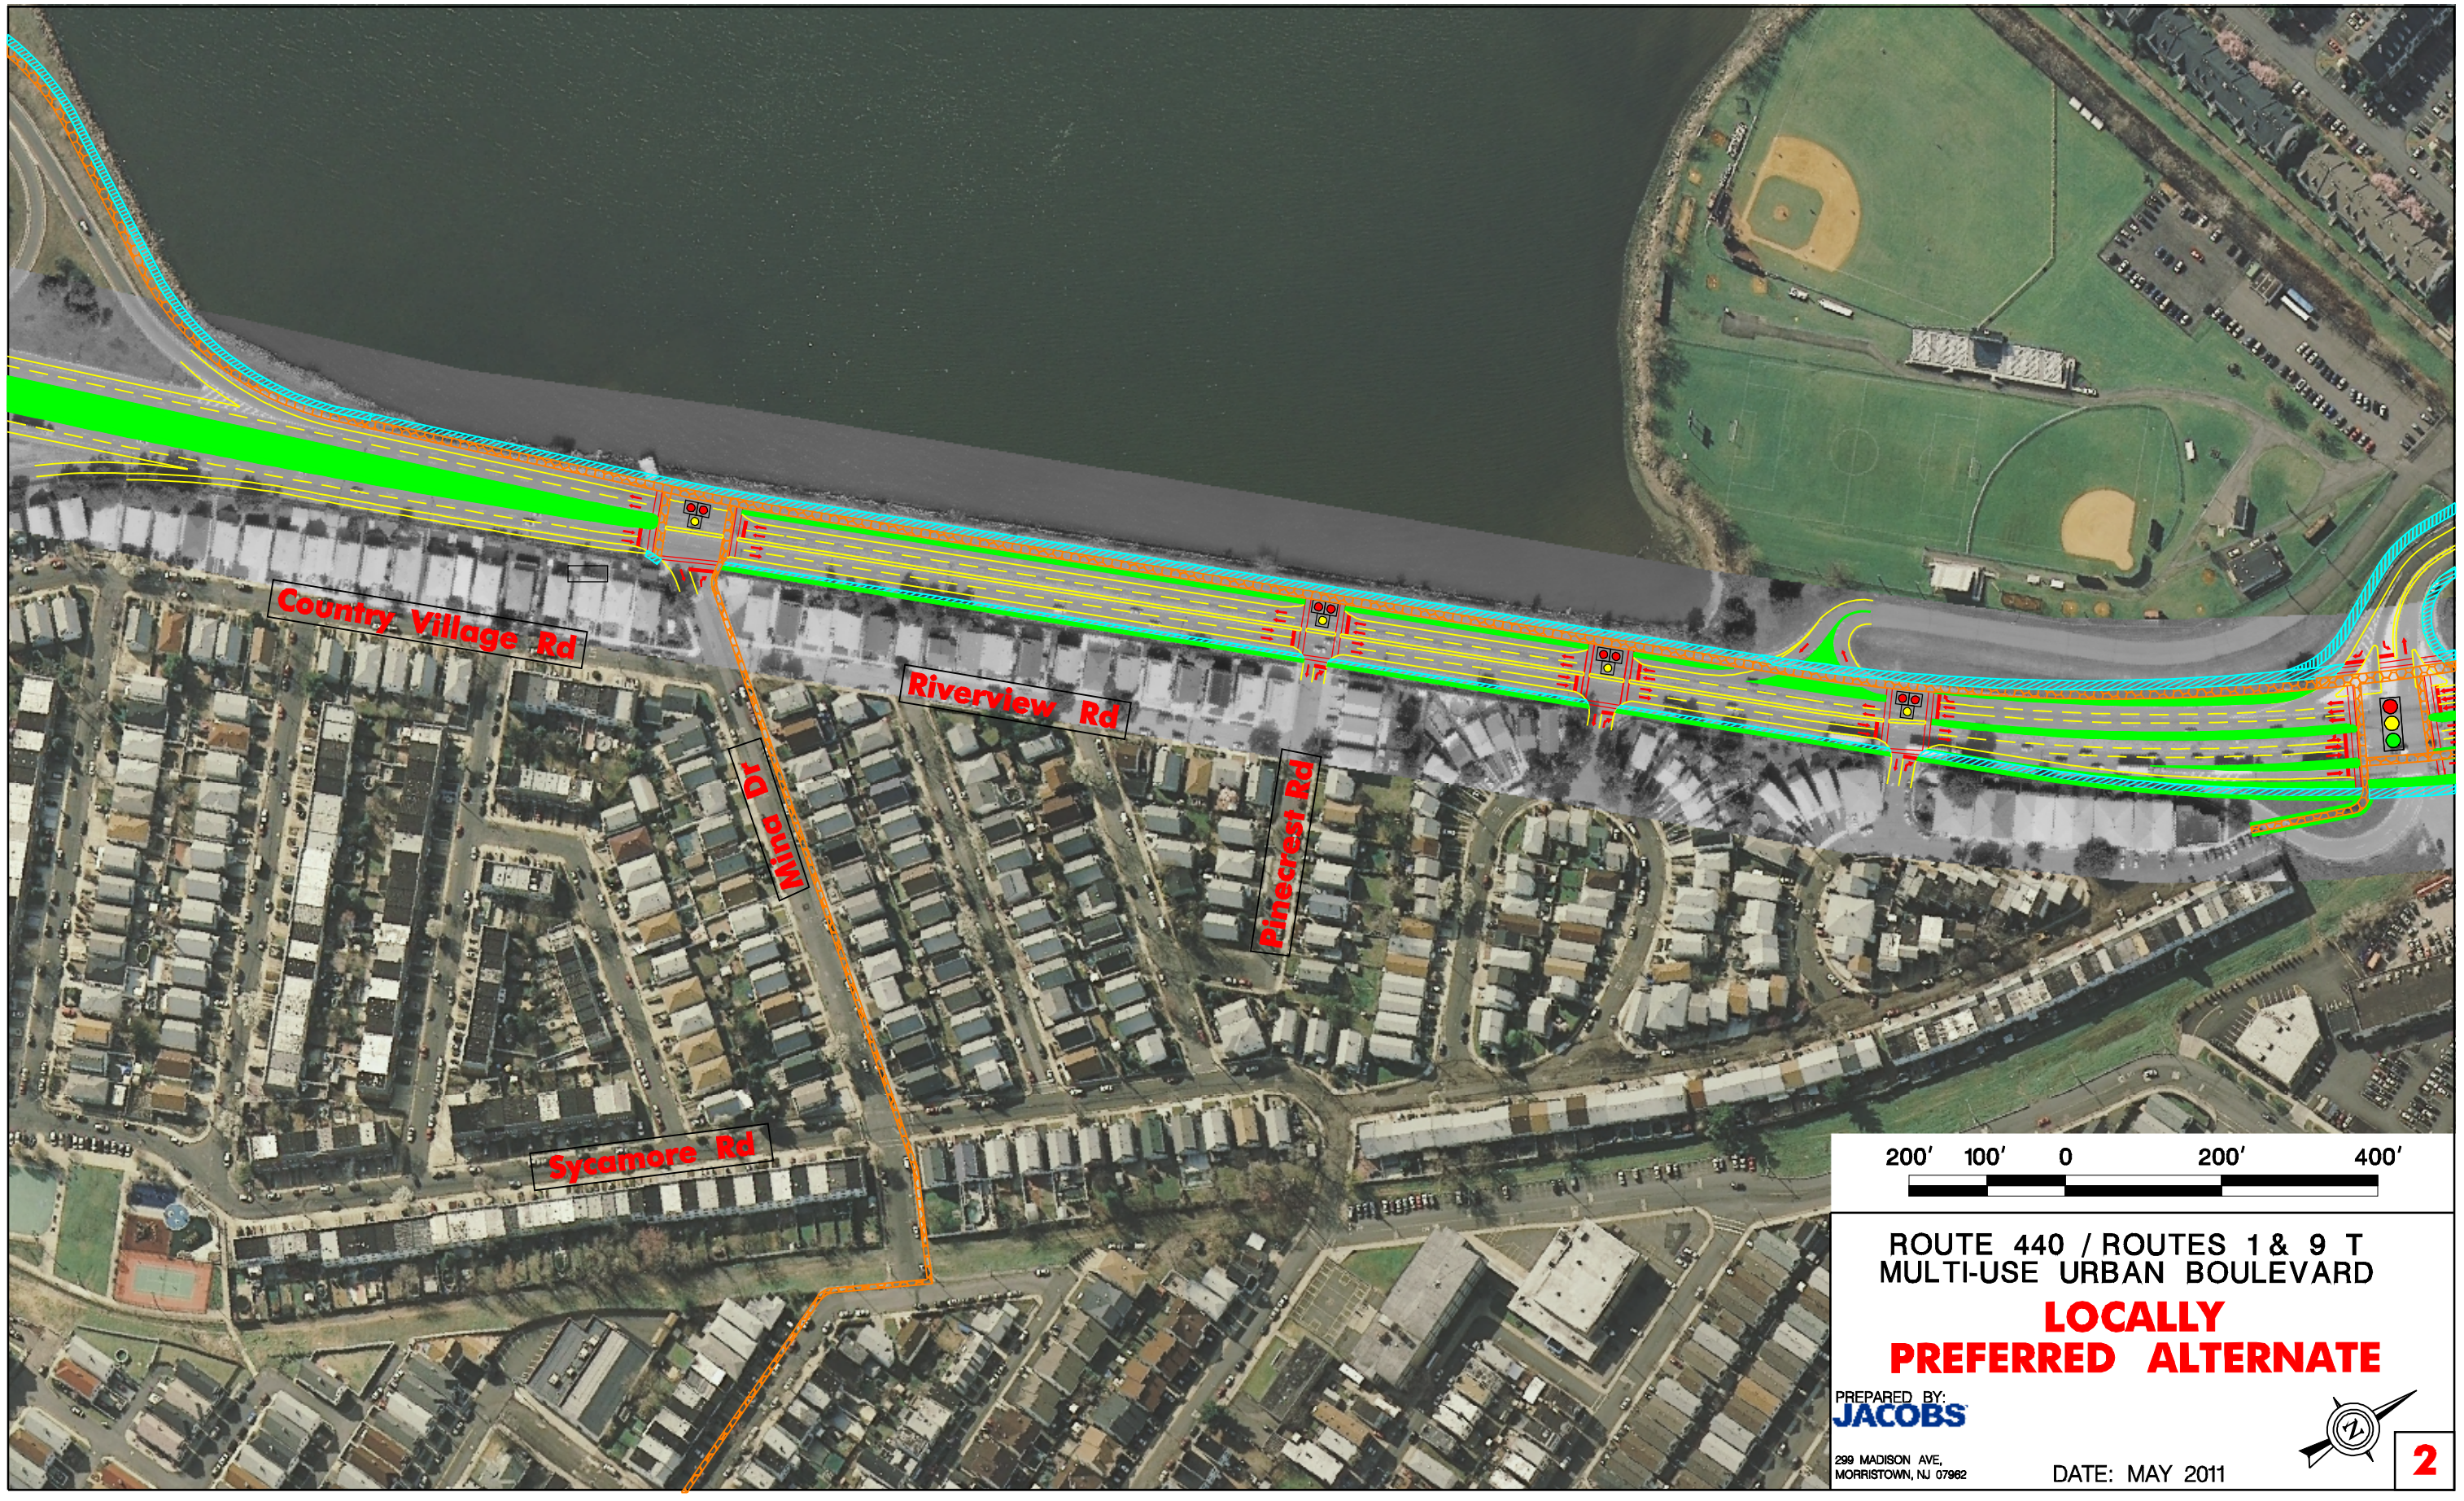

ROUTE 440 / ROUTES 1 & 9 T
MULTI-USE URBAN BOULEVARD

LOCALLY PREFERRED ALTERNATE

PREPARED BY:
JACOBS
299 MADISON AVE,
MORRISTOWN, NJ 07962

DATE: MAY 2011

2

Park

Park

3rd Ave

4th Ave

Park

Park

Kellogg St

Mallory West St

Park

Mallory East St

Stegman Blvd

Danforth Ave

West Side Ave

200′ 100′ 0 200′ 400′

ROUTE 440 / ROUTES 1 & 9 T
MULTI-USE URBAN BOULEVARD

LOCALLY PREFERRED ALTERNATE

PREPARED BY:
JACOBS
299 MADISON AVE,
MORRISTOWN, NJ 07962

DATE: MAY 2011

3

Park
2nd Ave
1st Ave
Park
Bennett St
Claremont Ave
Carbon Place
Fisk Street
Culver Ave
Grant Ave
Clarke Ave
Ege Ave
Virginia Ave
Boyd Ave
Mallory Ave Extn

200′ 100′ 0 200′ 400′

ROUTE 440 / ROUTES 1 & 9 T
MULTI-USE URBAN BOULEVARD

LOCALLY PREFERRED ALTERNATE

PREPARED BY:
JACOBS
299 MADISON AVE,
MORRISTOWN, NJ 07962

DATE: MAY 2011

4

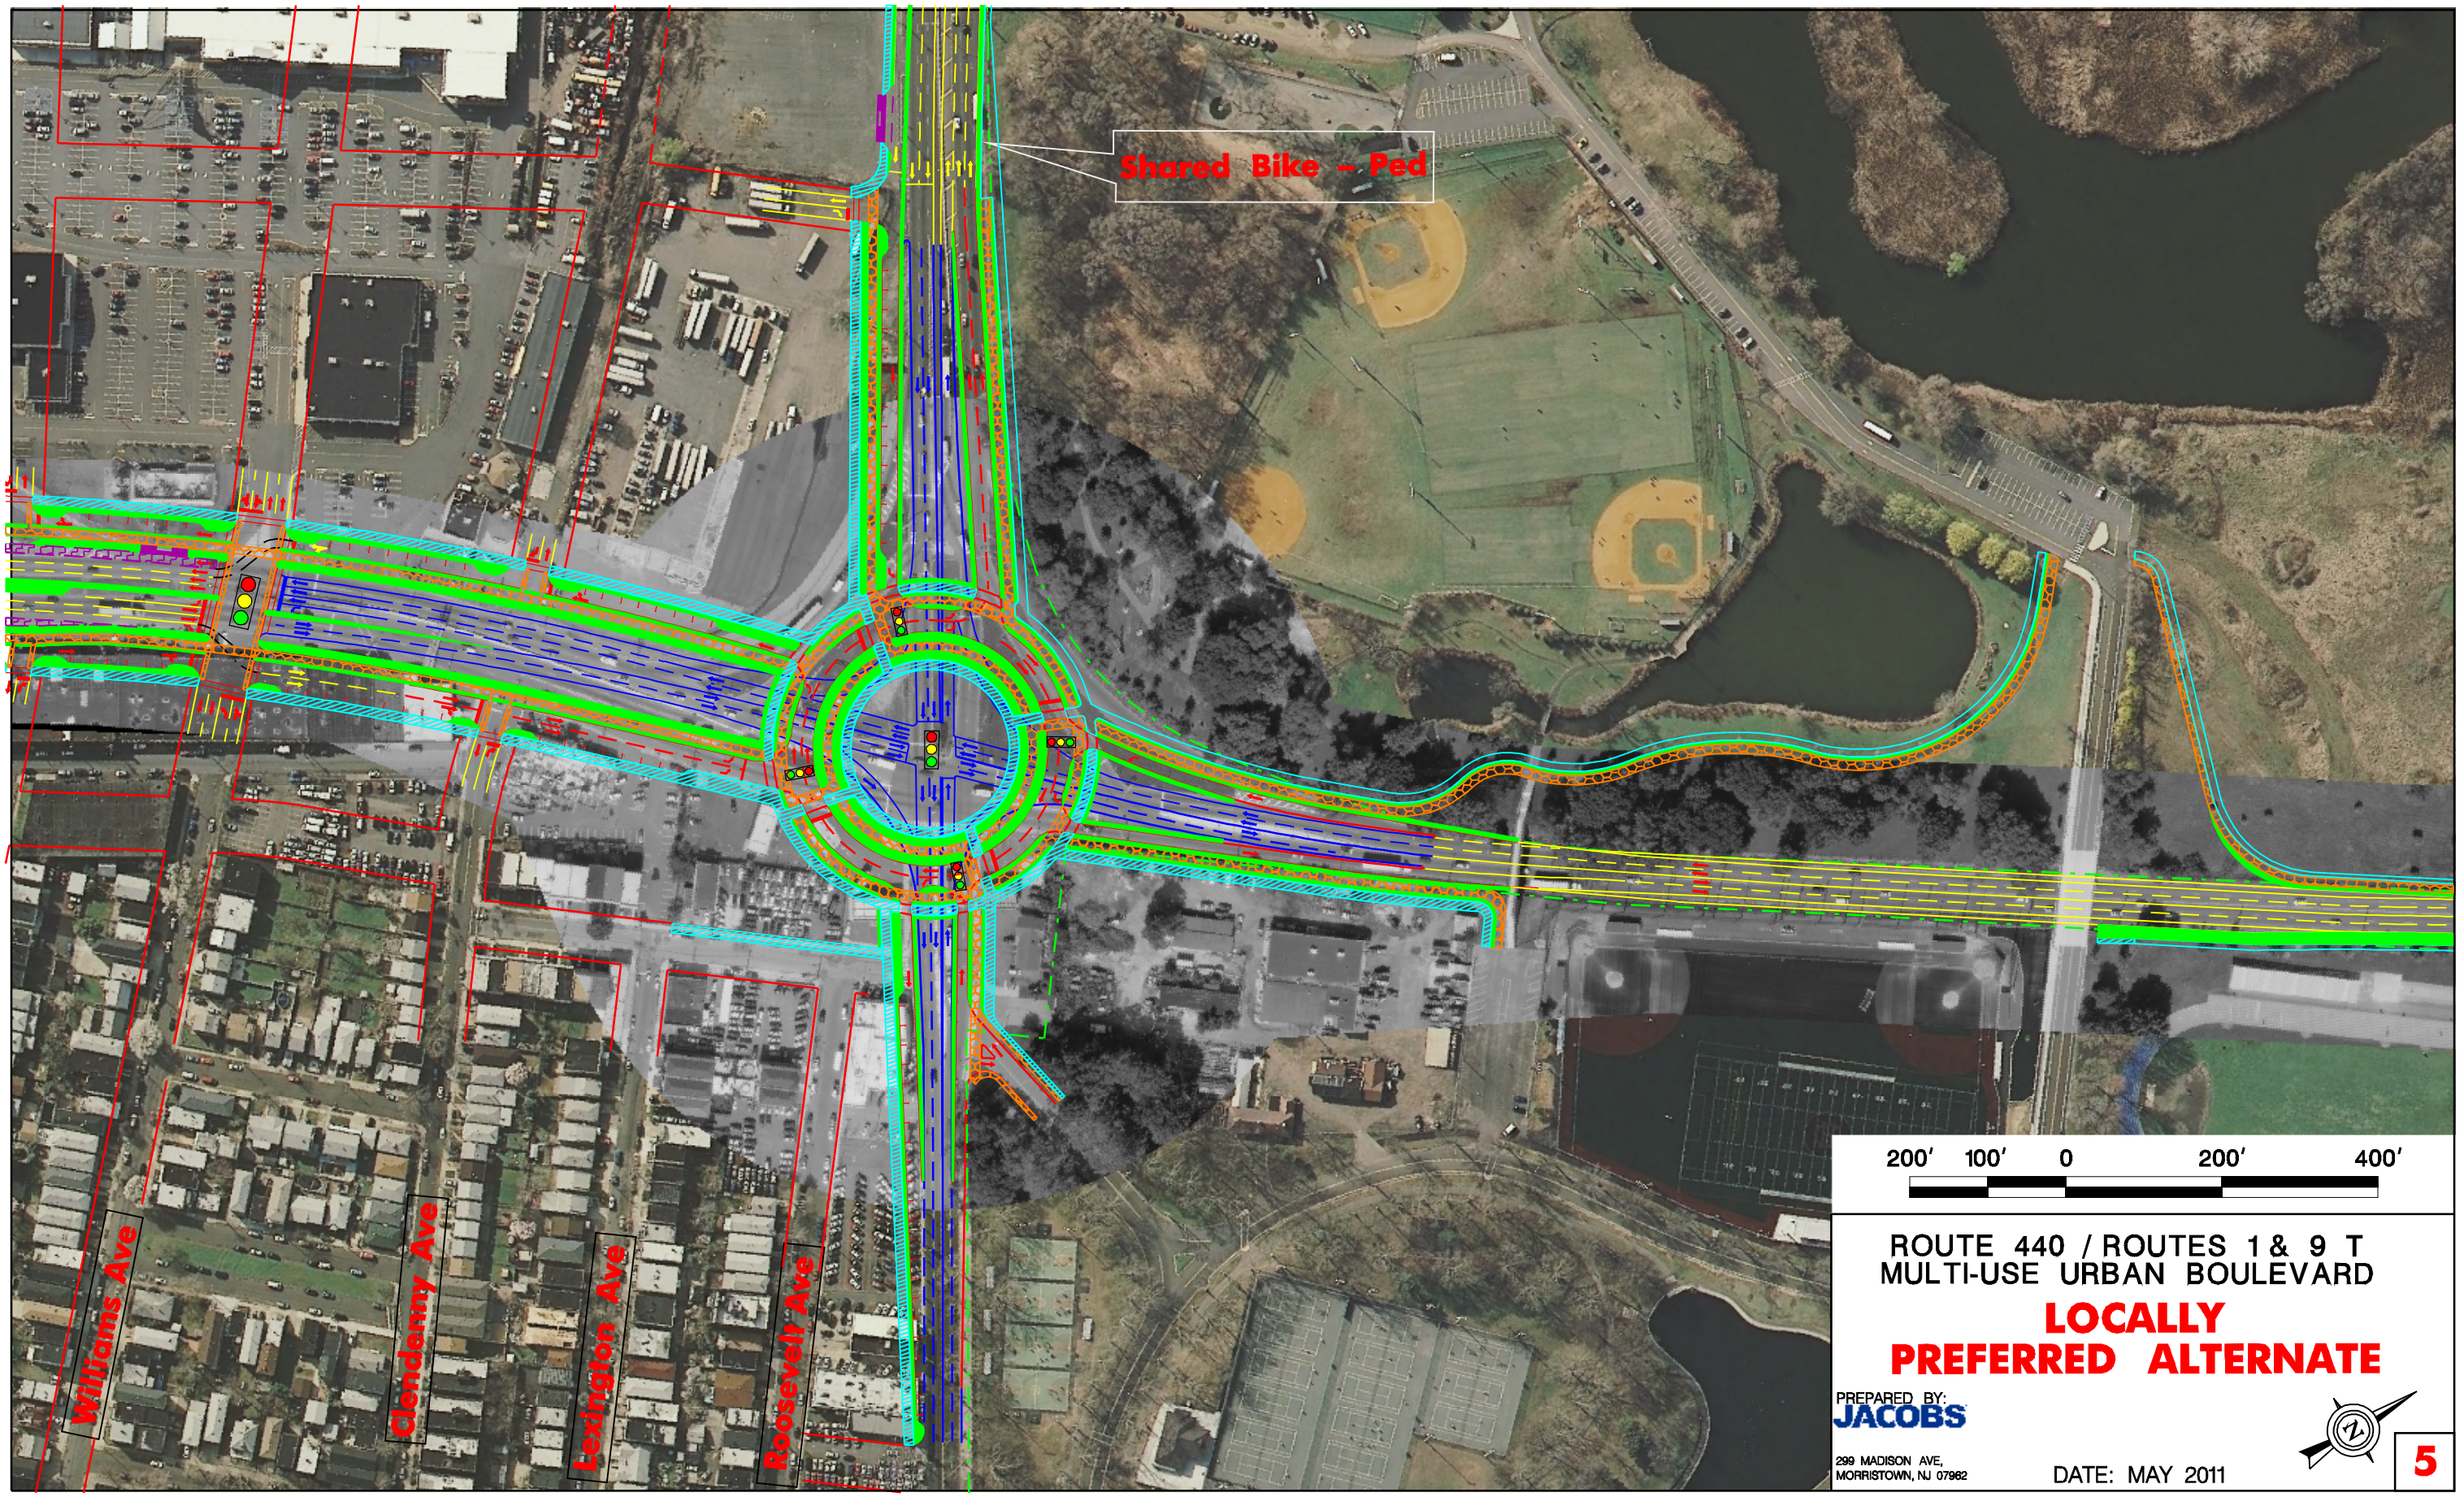

ROUTE 440 / ROUTES 1 & 9 T
MULTI-USE URBAN BOULEVARD

LOCALLY PREFERRED ALTERNATE

PREPARED BY:
JACOBS
299 MADISON AVE,
MORRISTOWN, NJ 07962

DATE: MAY 2011

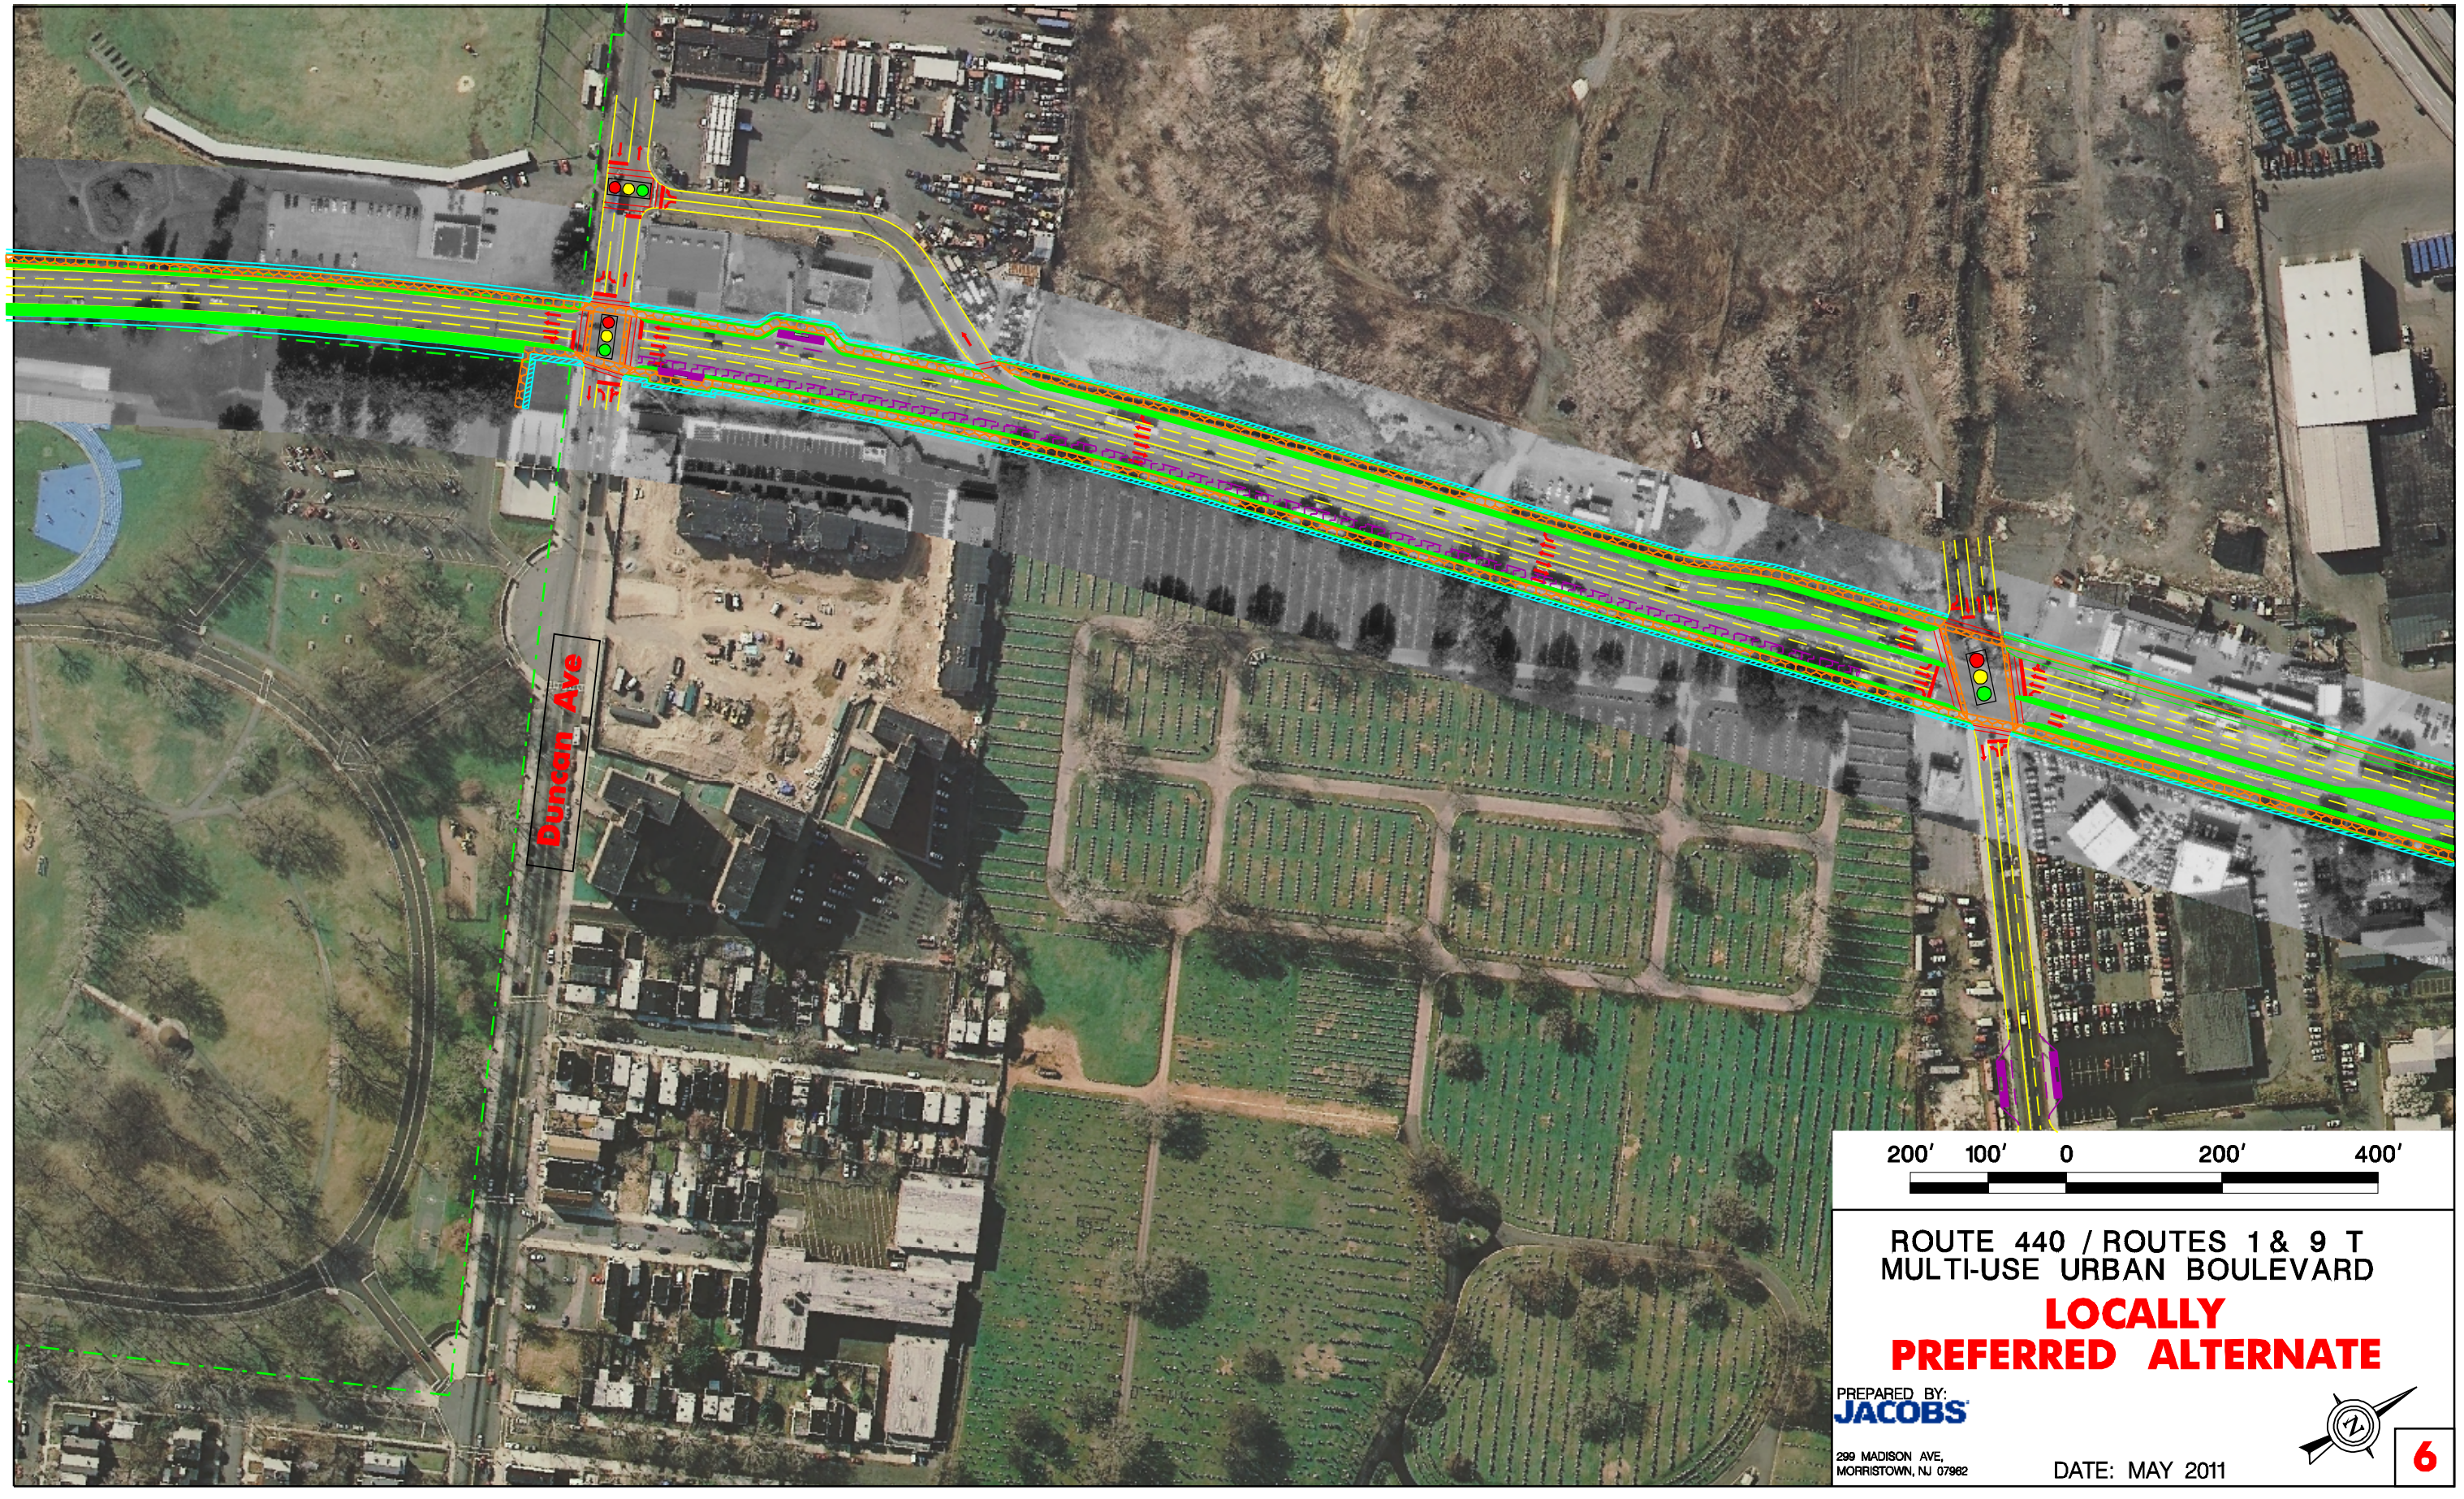

200′ 100′ 0 200′ 400′

ROUTE 440 / ROUTES 1 & 9 T
MULTI-USE URBAN BOULEVARD

LOCALLY PREFERRED ALTERNATE

PREPARED BY:
JACOBS
299 MADISON AVE,
MORRISTOWN, NJ 07962

DATE: MAY 2011

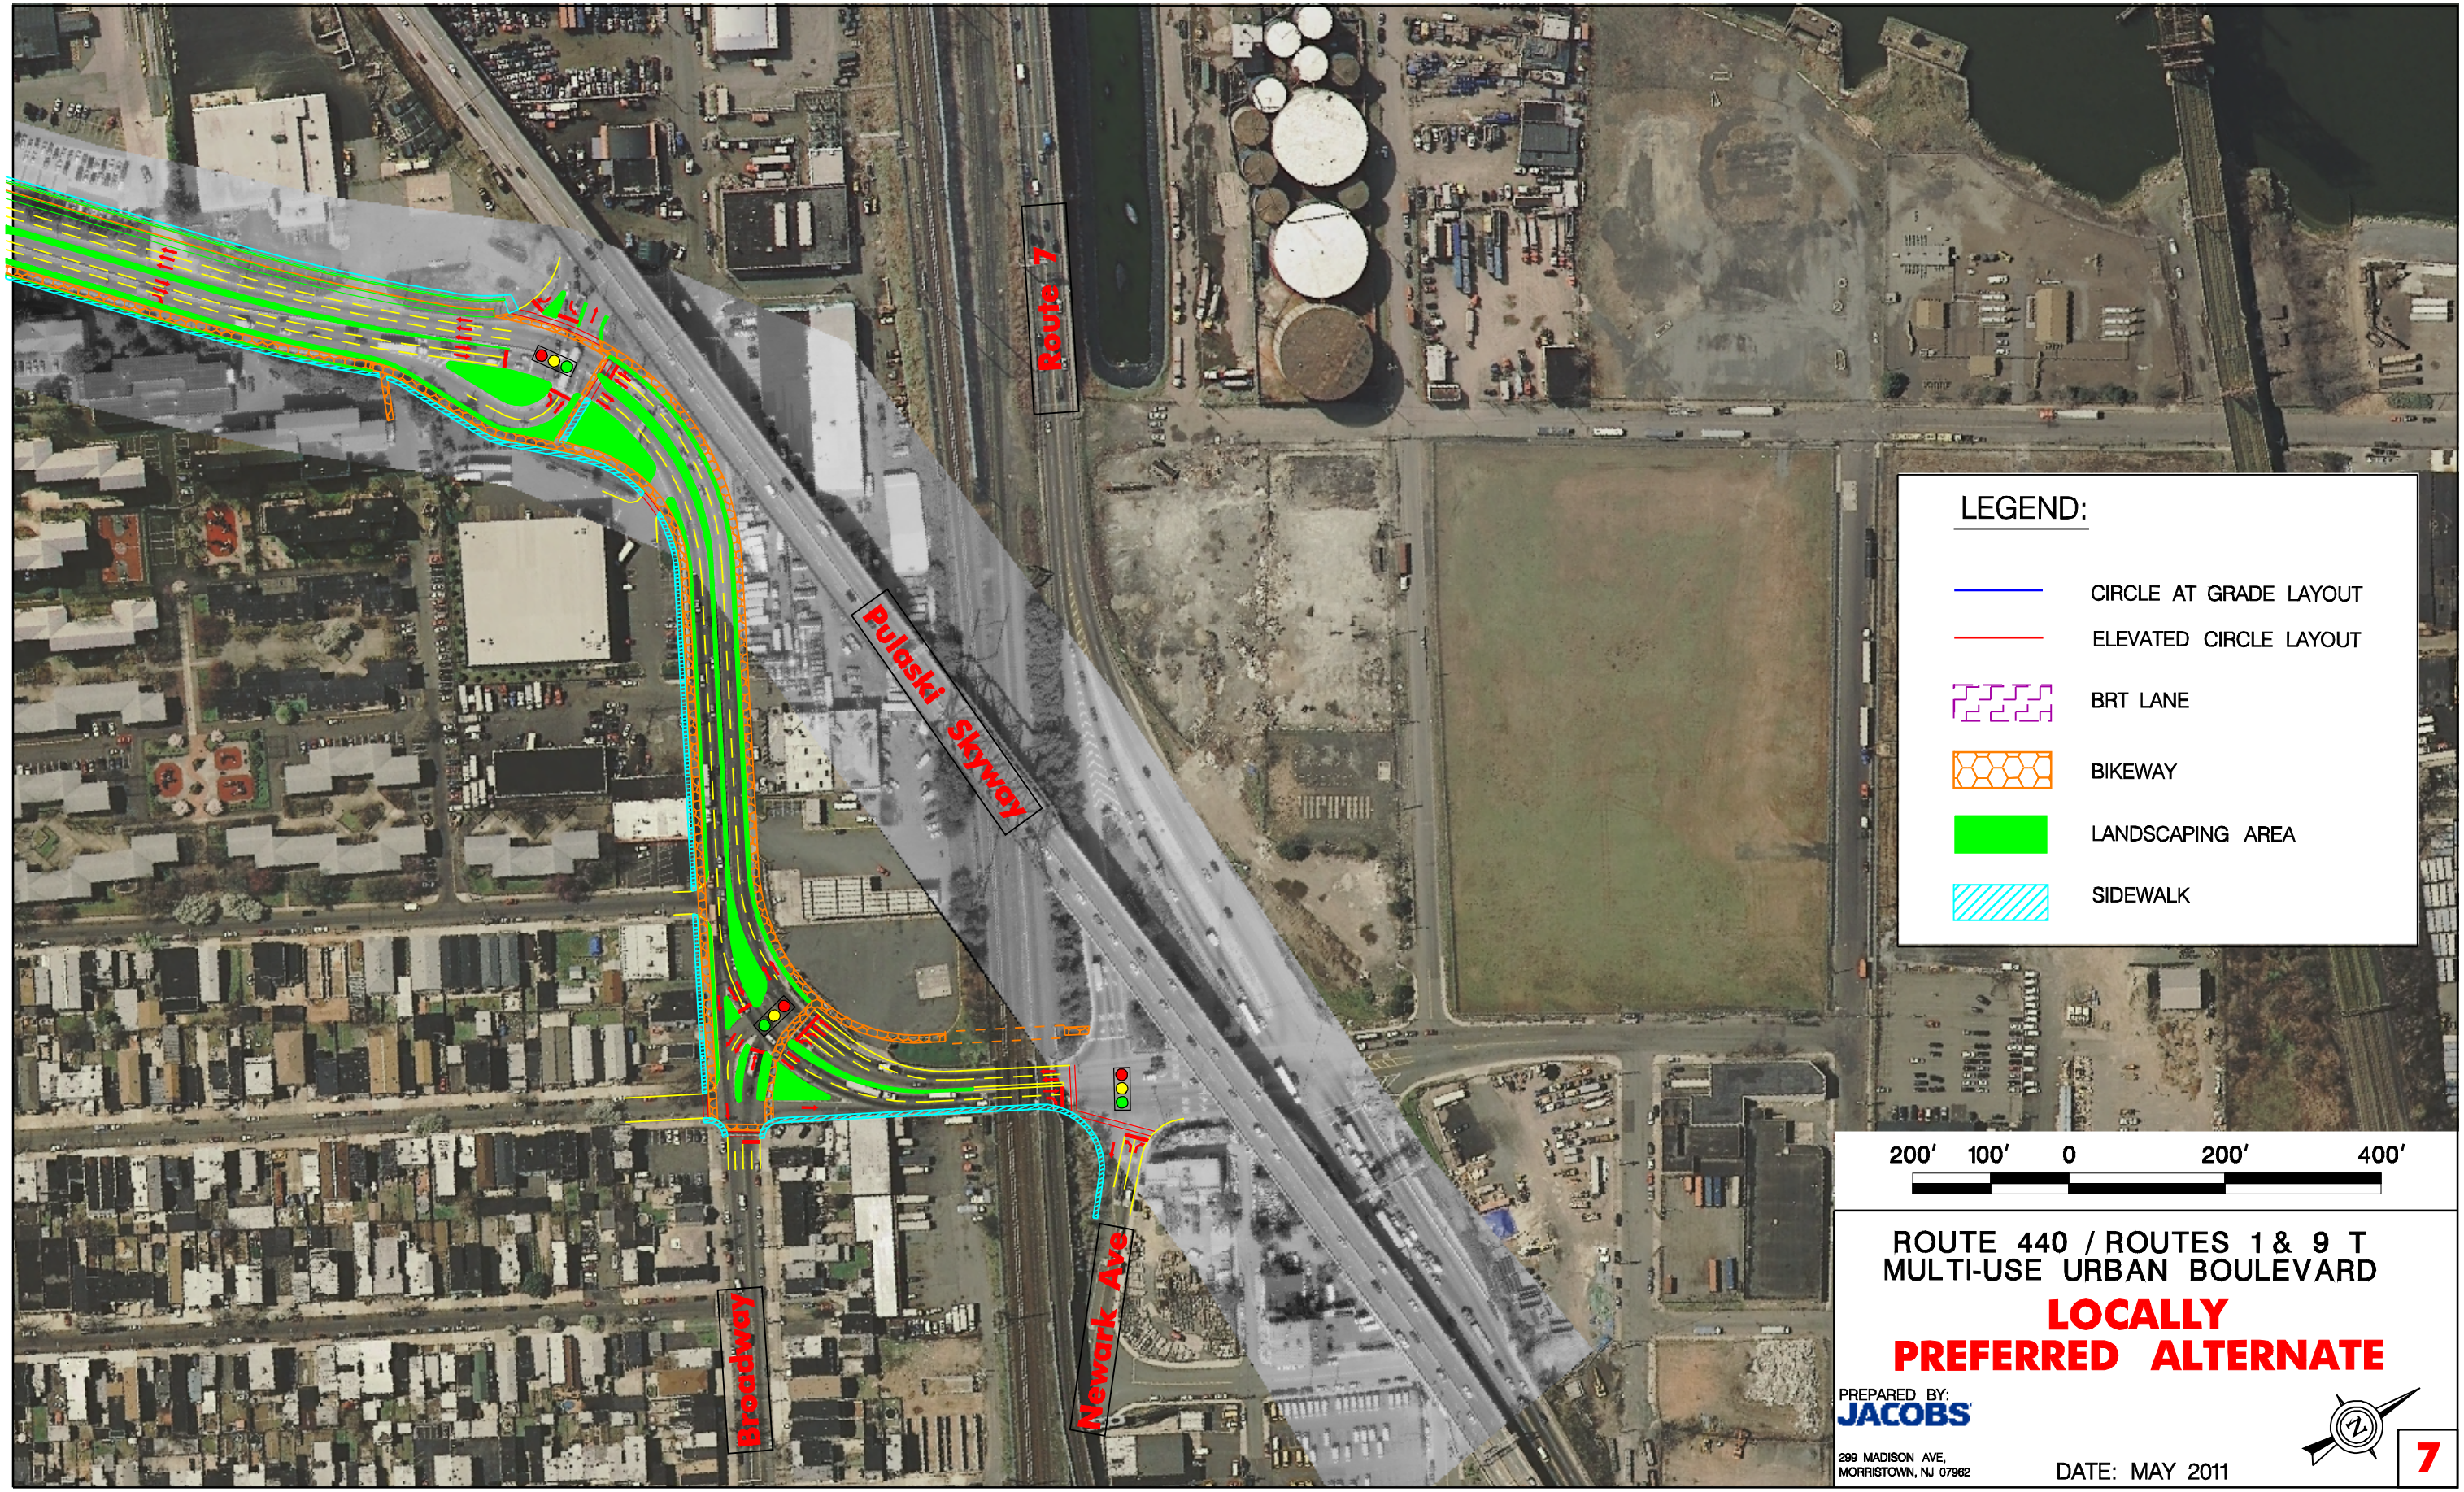

LEGEND:

- CIRCLE AT GRADE LAYOUT
- ELEVATED CIRCLE LAYOUT
- BRT LANE
- BIKEWAY
- LANDSCAPING AREA
- SIDEWALK

200′ 100′ 0 200′ 400′

ROUTE 440 / ROUTES 1 & 9 T MULTI-USE URBAN BOULEVARD

LOCALLY PREFERRED ALTERNATE

PREPARED BY:
JACOBS
299 MADISON AVE,
MORRISTOWN, NJ 07962

DATE: MAY 2011

7