Appendix 9.1

Boulevard and Complete Street Year 2020 Interim Improvement Plan

(1”=200” printed on 11” x 17” sheet)

200′ 100′ 0 200′ 400′

ROUTE 440 / ROUTES 1 & 9 T
MULTI-USE URBAN BOULEVARD

2020 INTERIM IMPROVEMENTS

PREPARED BY:
JACOBS
299 MADISON AVE,
MORRISTOWN, NJ 07962

DATE: MAY 2011

1

ROUTE 440 / ROUTES 1 & 9 T
MULTI-USE URBAN BOULEVARD

2020 INTERIM IMPROVEMENTS

PREPARED BY:
JACOBS
299 MADISON AVE,
MORRISTOWN, NJ 07962

DATE: MAY 2011

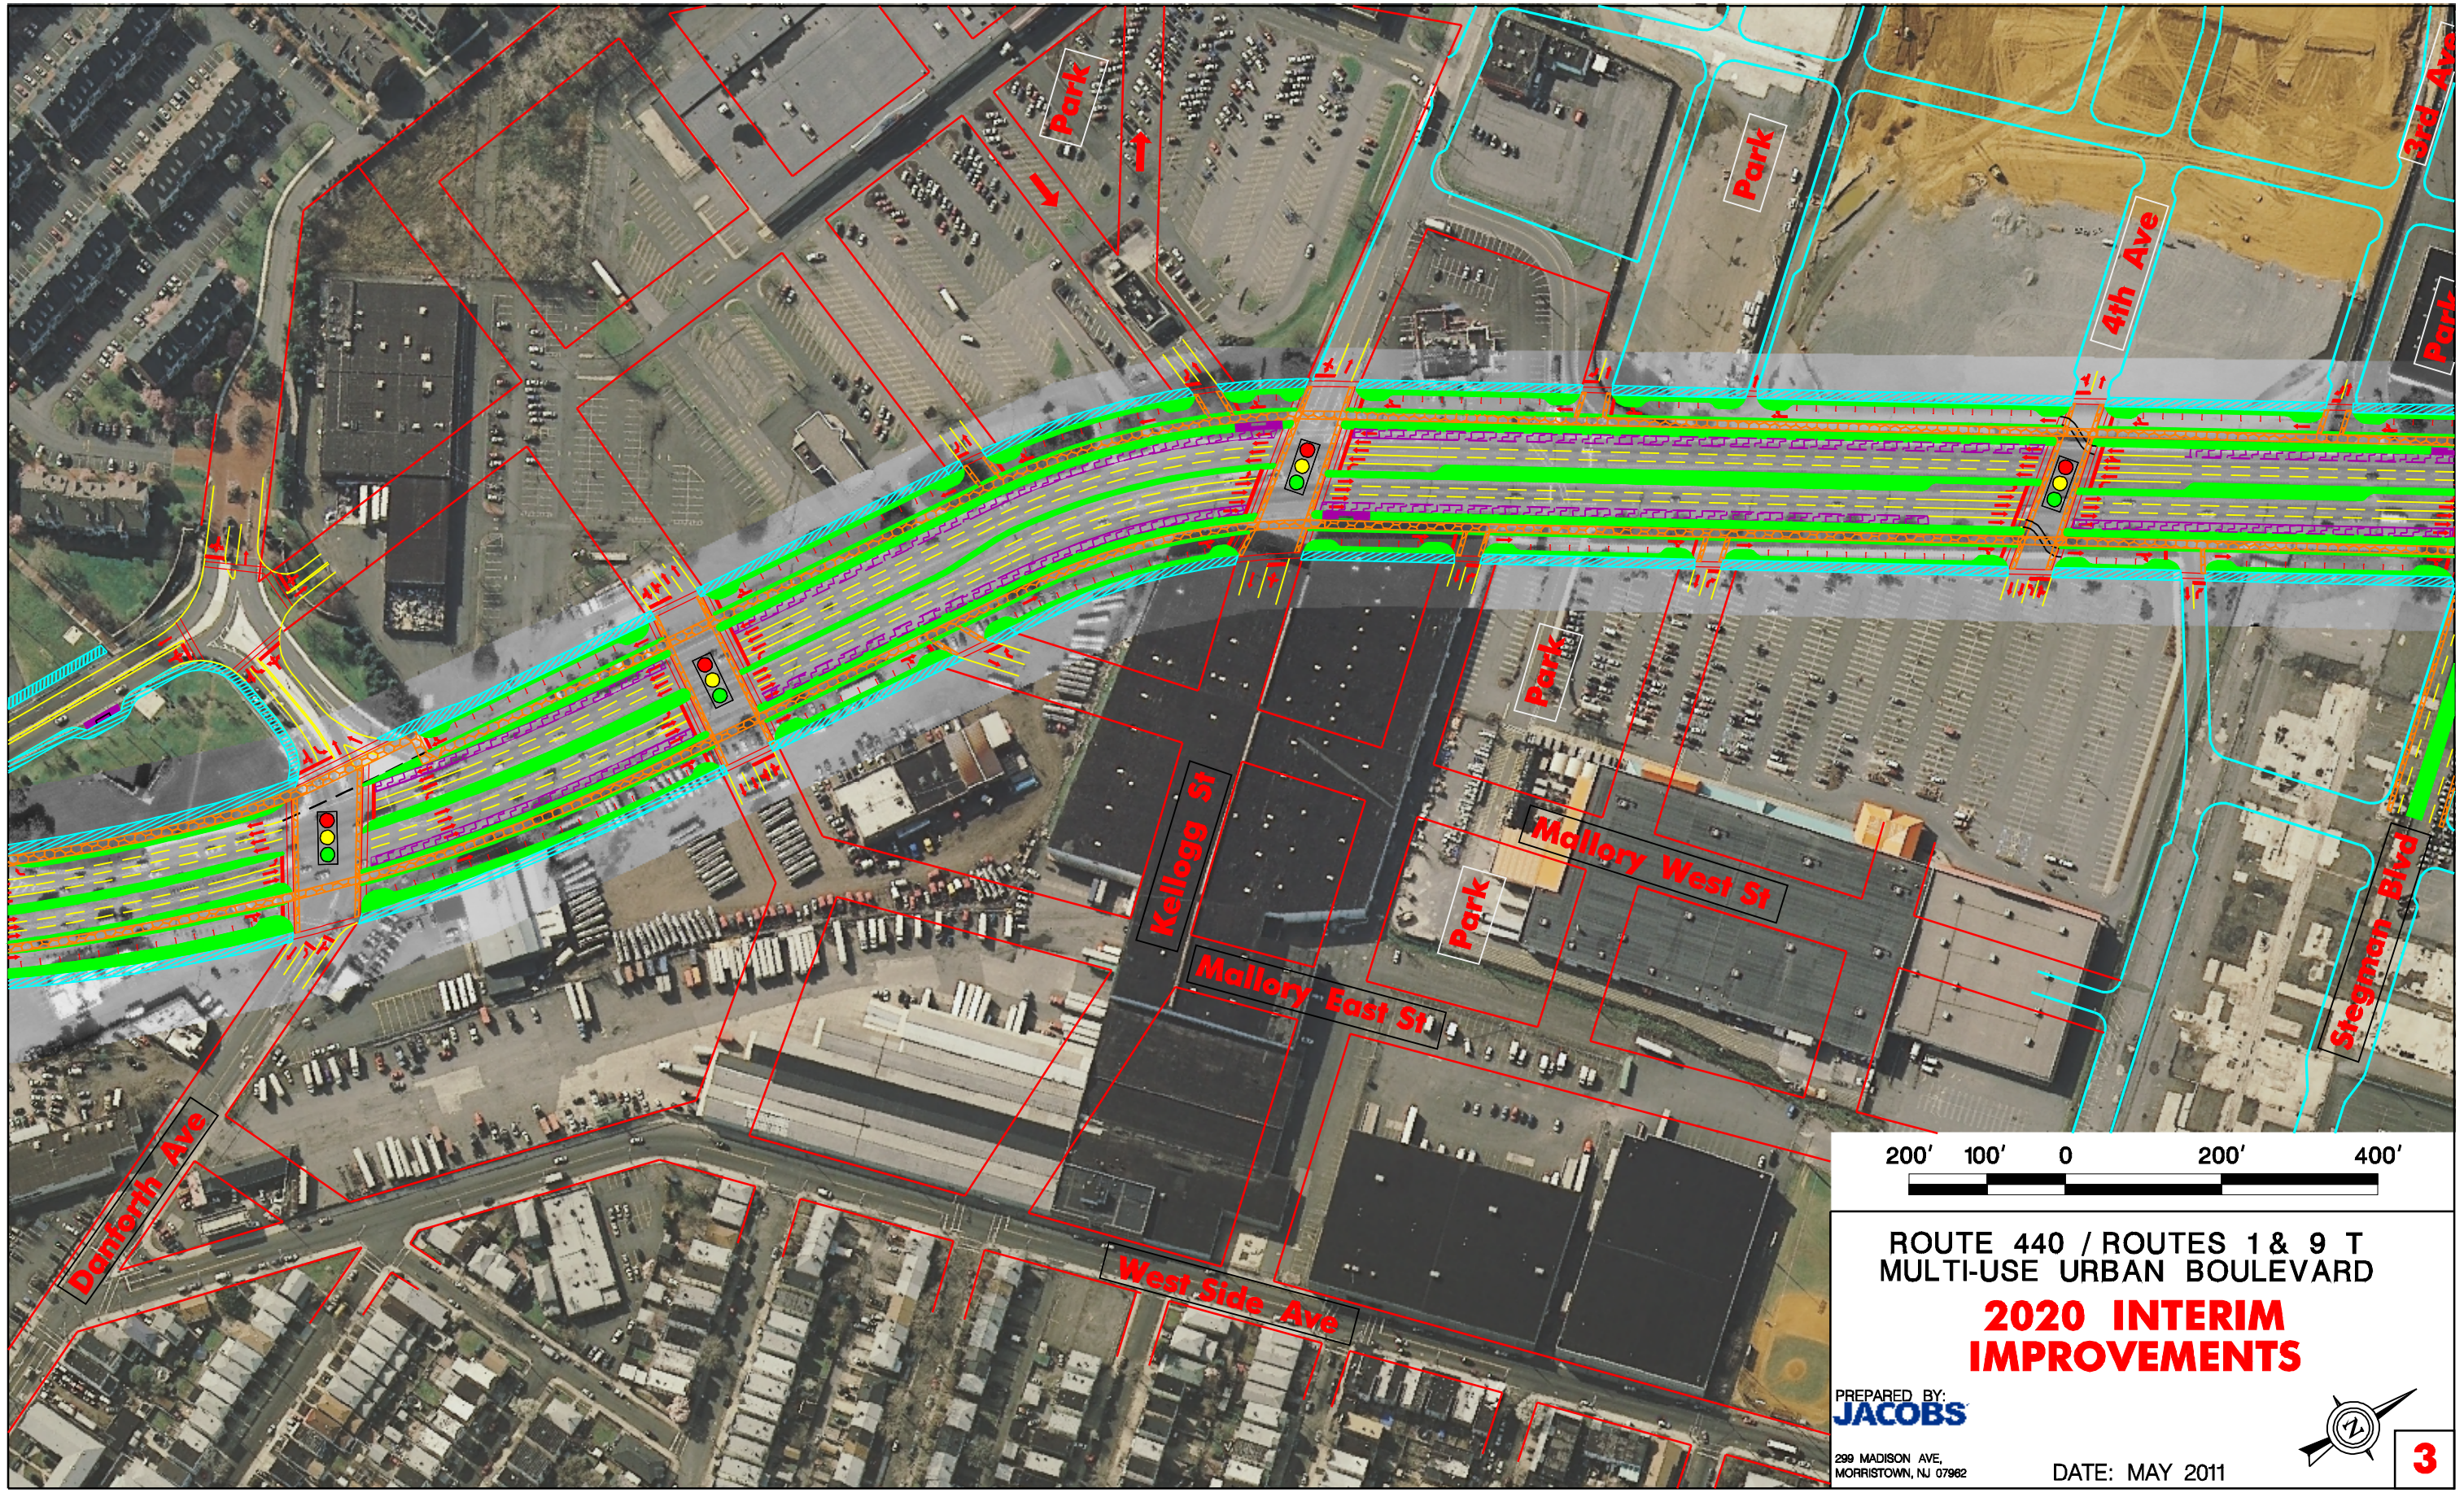

ROUTE 440 / ROUTES 1 & 9 T MULTI-USE URBAN BOULEVARD

2020 INTERIM IMPROVEMENTS

PREPARED BY:
JACOBS
299 MADISON AVE,
MORRISTOWN, NJ 07962

DATE: MAY 2011

3

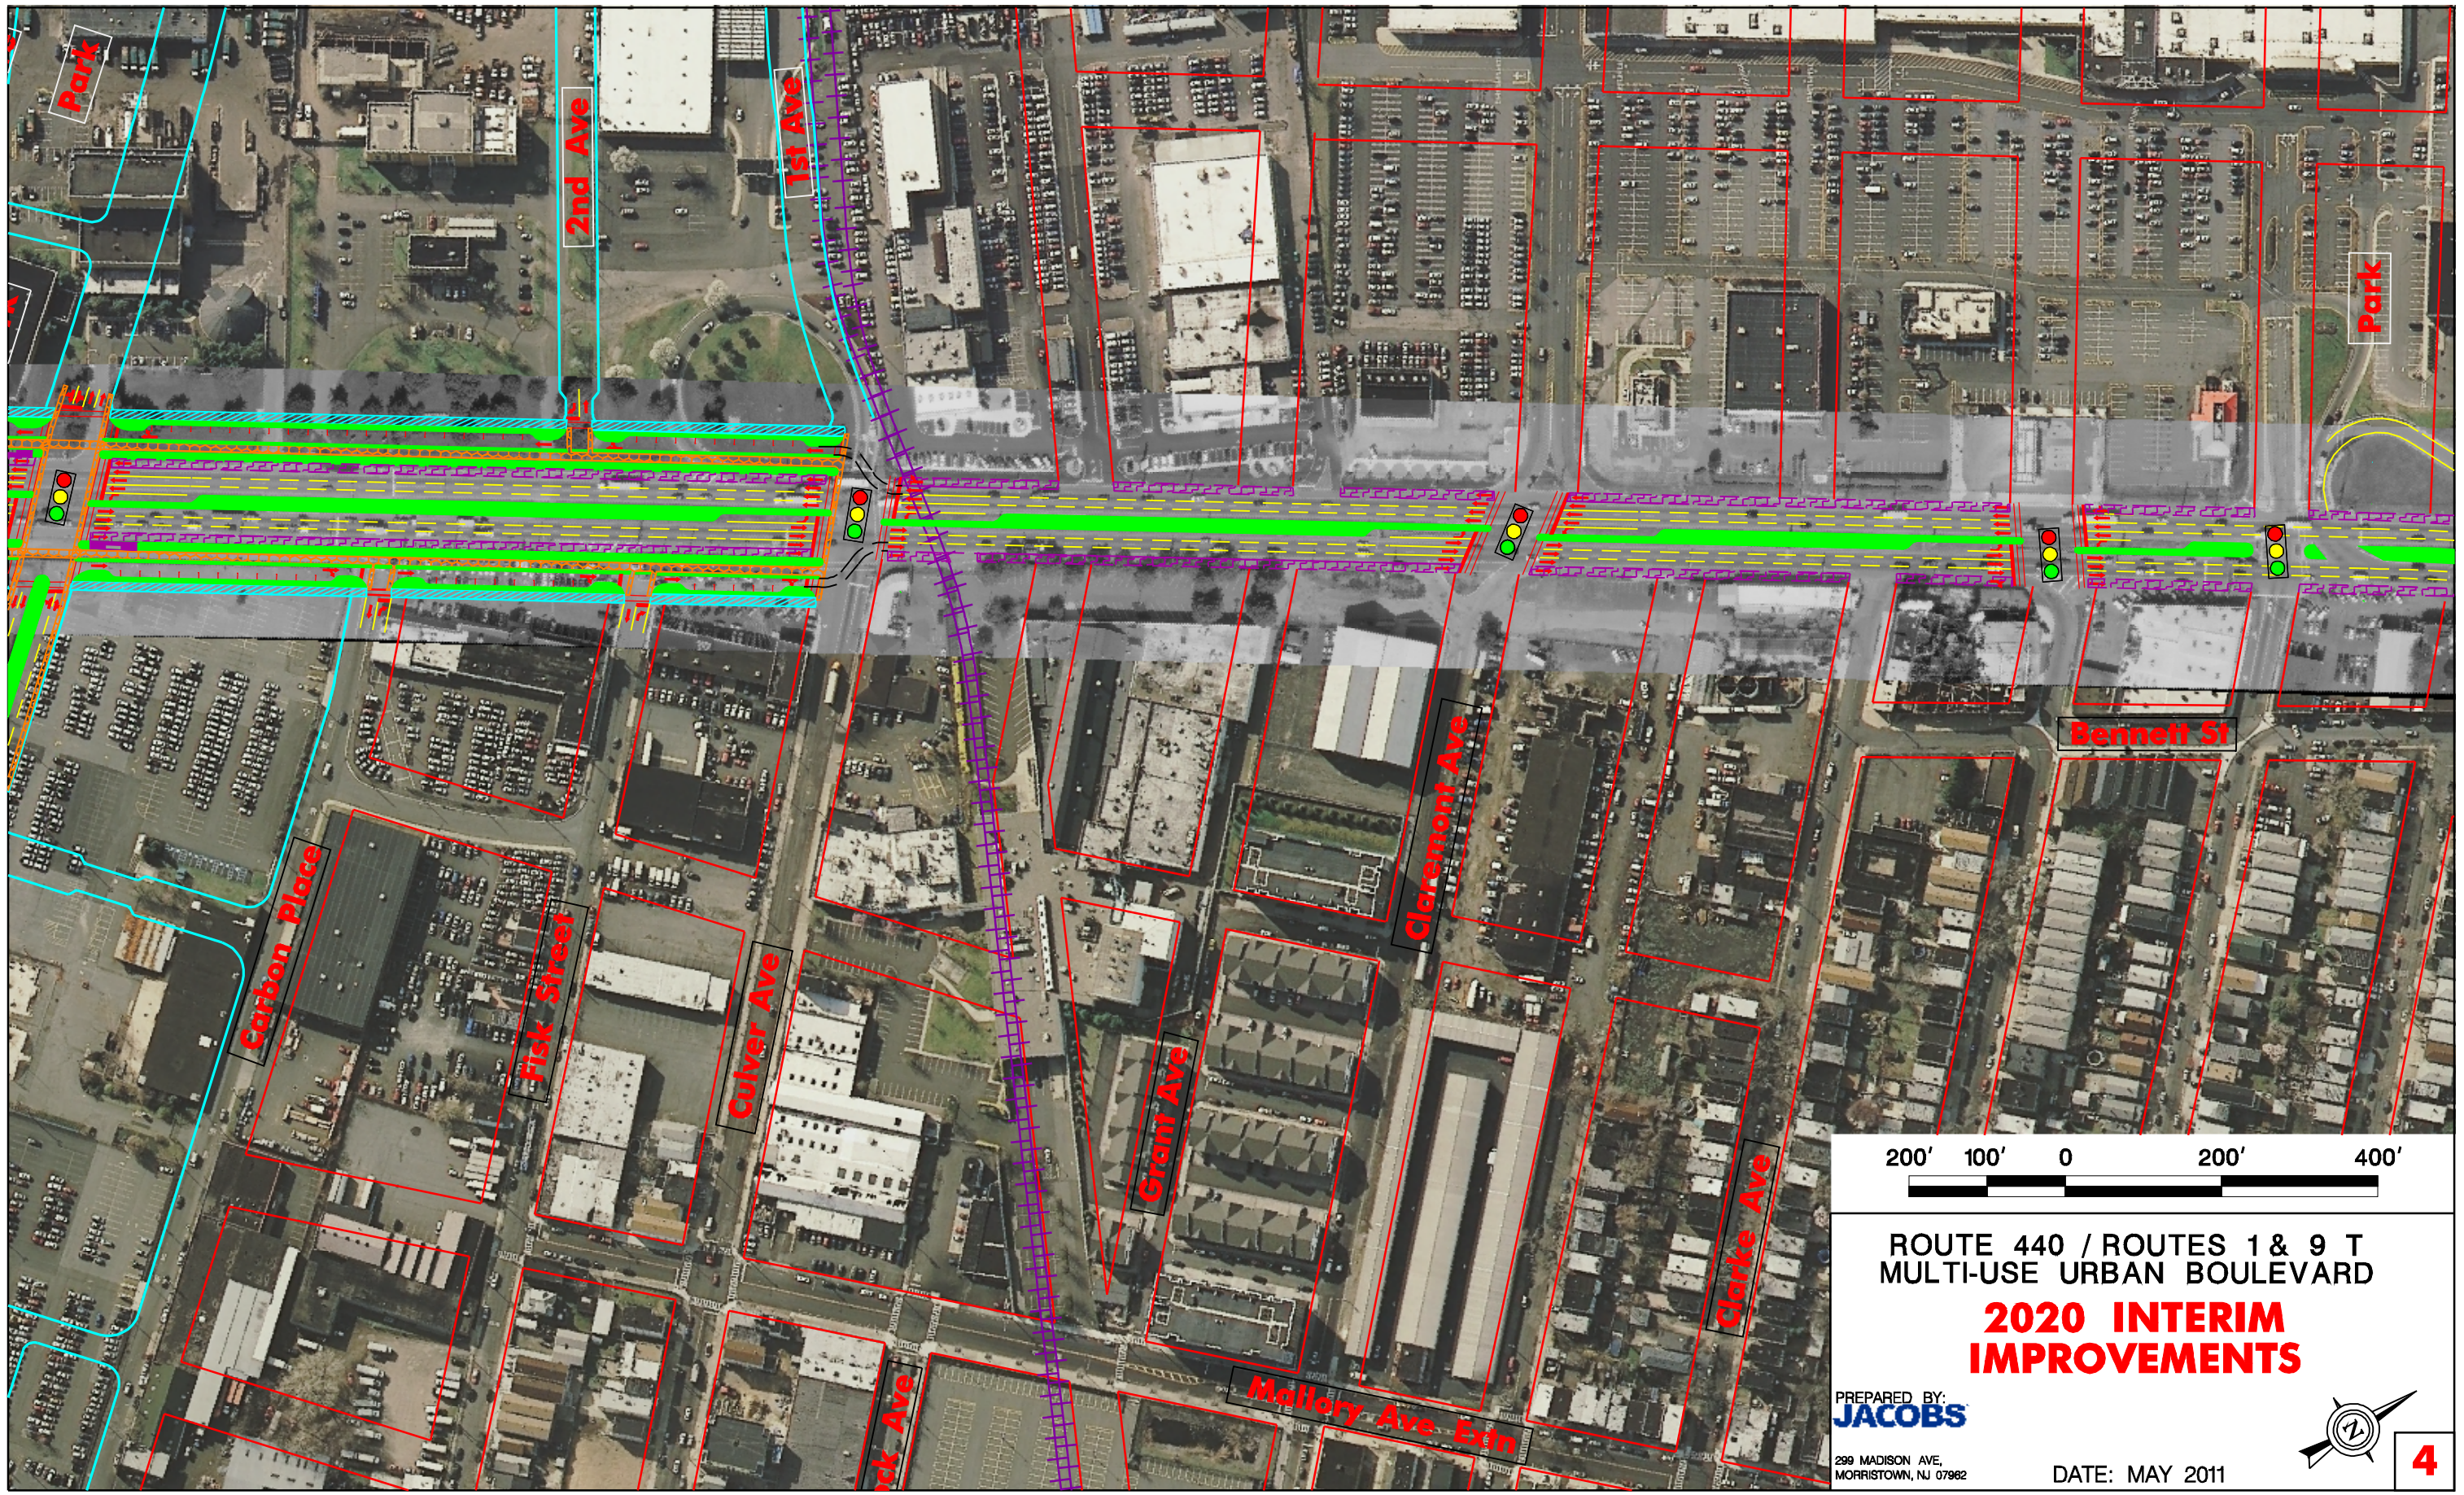

ROUTE 440 / ROUTES 1 & 9 T
MULTI-USE URBAN BOULEVARD

2020 INTERIM IMPROVEMENTS

PREPARED BY:
JACOBS
299 MADISON AVE,
MORRISTOWN, NJ 07962

DATE: MAY 2011

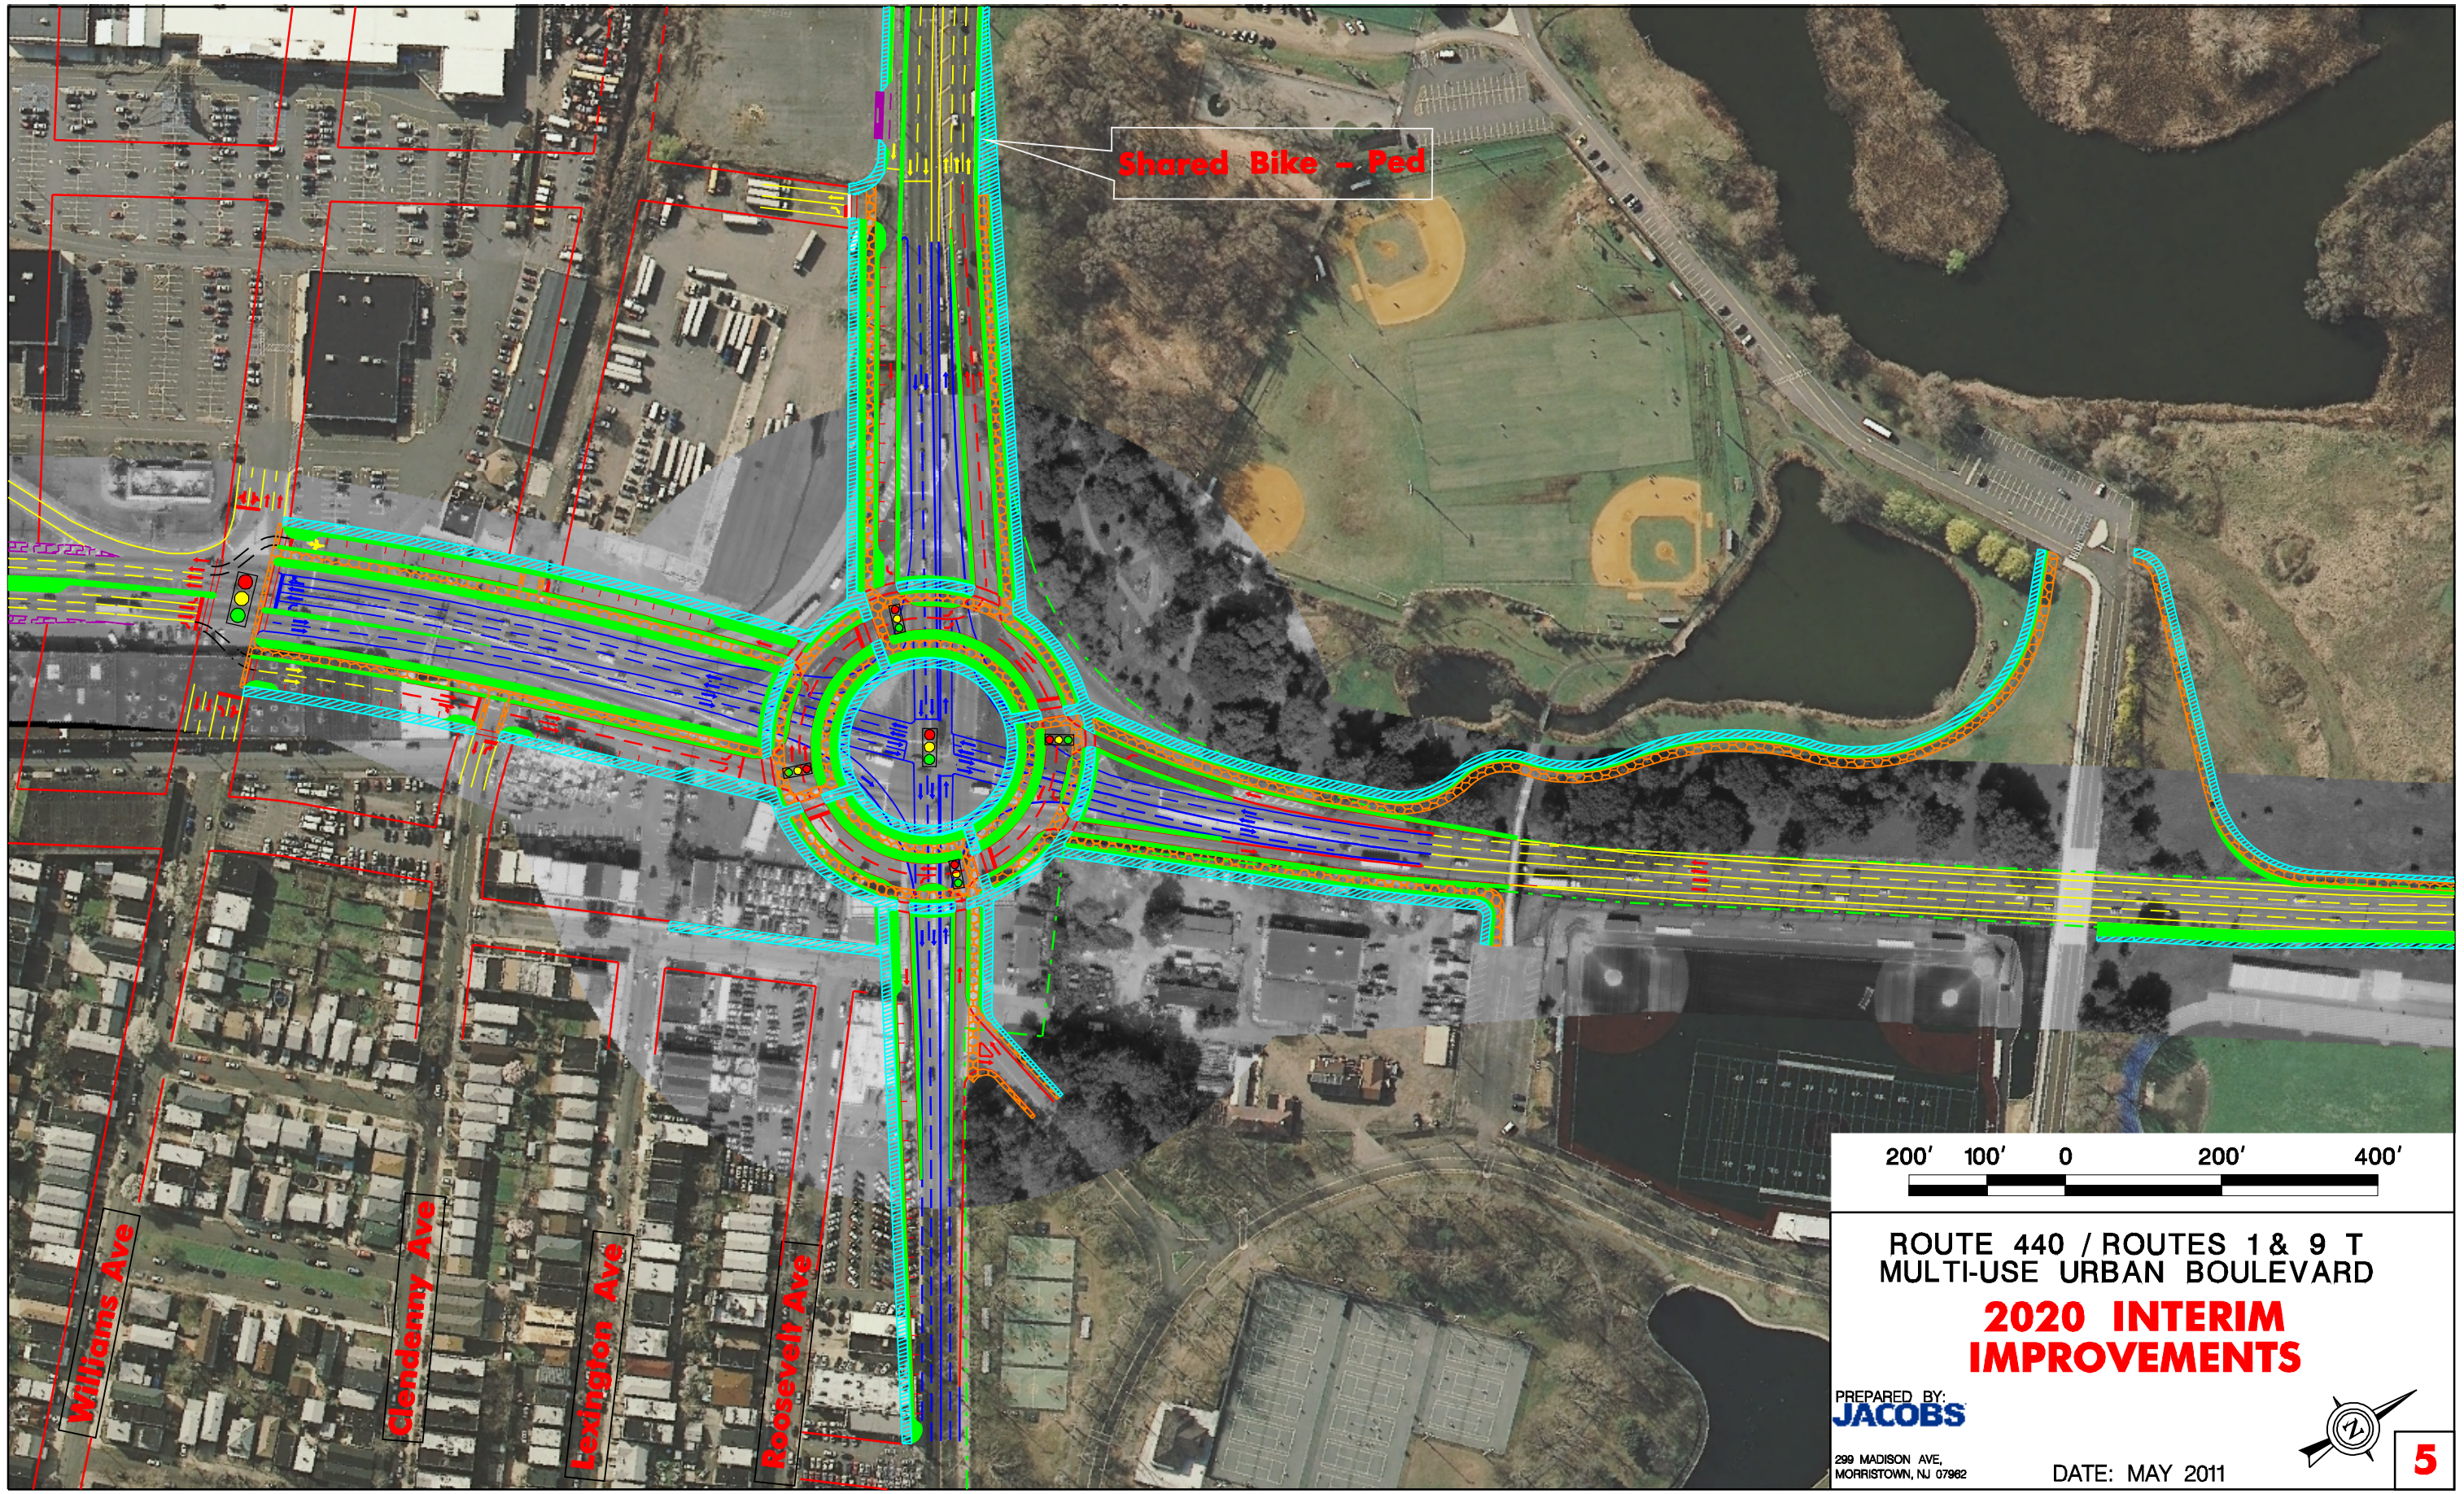

ROUTE 440 / ROUTES 1 & 9 T
MULTI-USE URBAN BOULEVARD
2020 INTERIM IMPROVEMENTS

PREPARED BY:
JACOBS
299 MADISON AVE,
MORRISTOWN, NJ 07962

DATE: MAY 2011

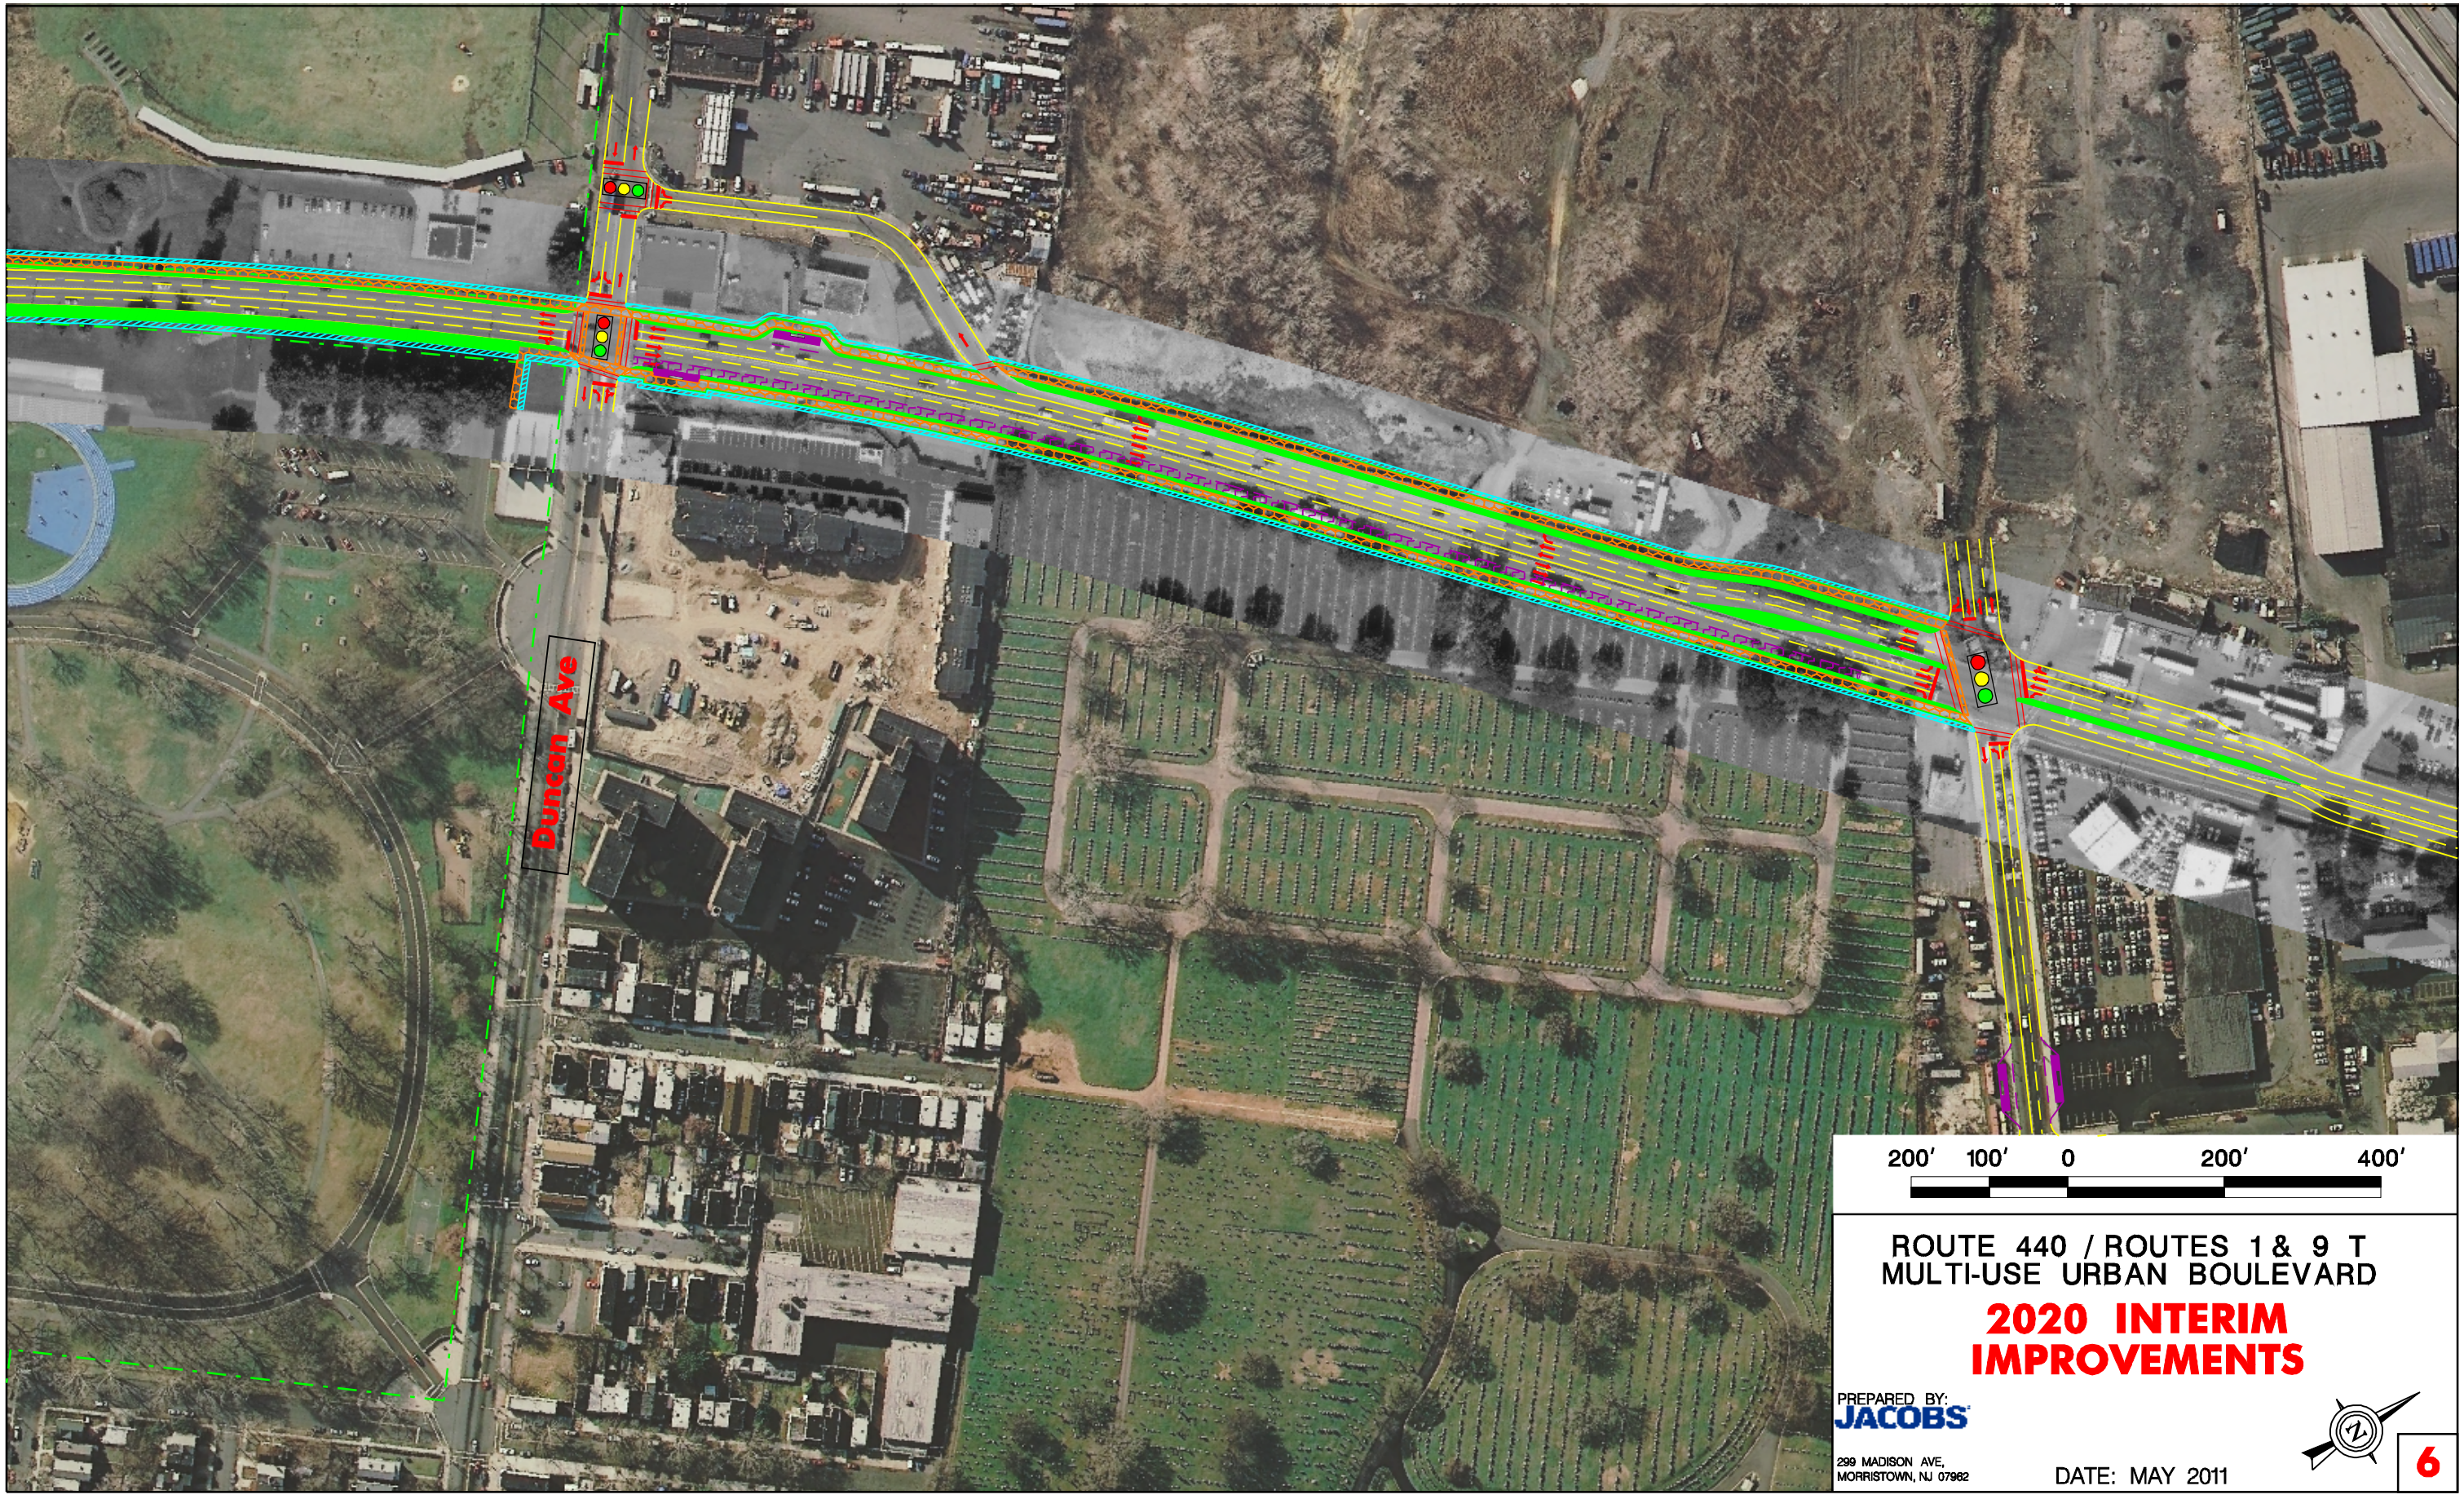

ROUTE 440 / ROUTES 1 & 9 T
MULTI-USE URBAN BOULEVARD

2020 INTERIM IMPROVEMENTS

PREPARED BY:
JACOBS
299 MADISON AVE,
MORRISTOWN, NJ 07962

DATE: MAY 2011

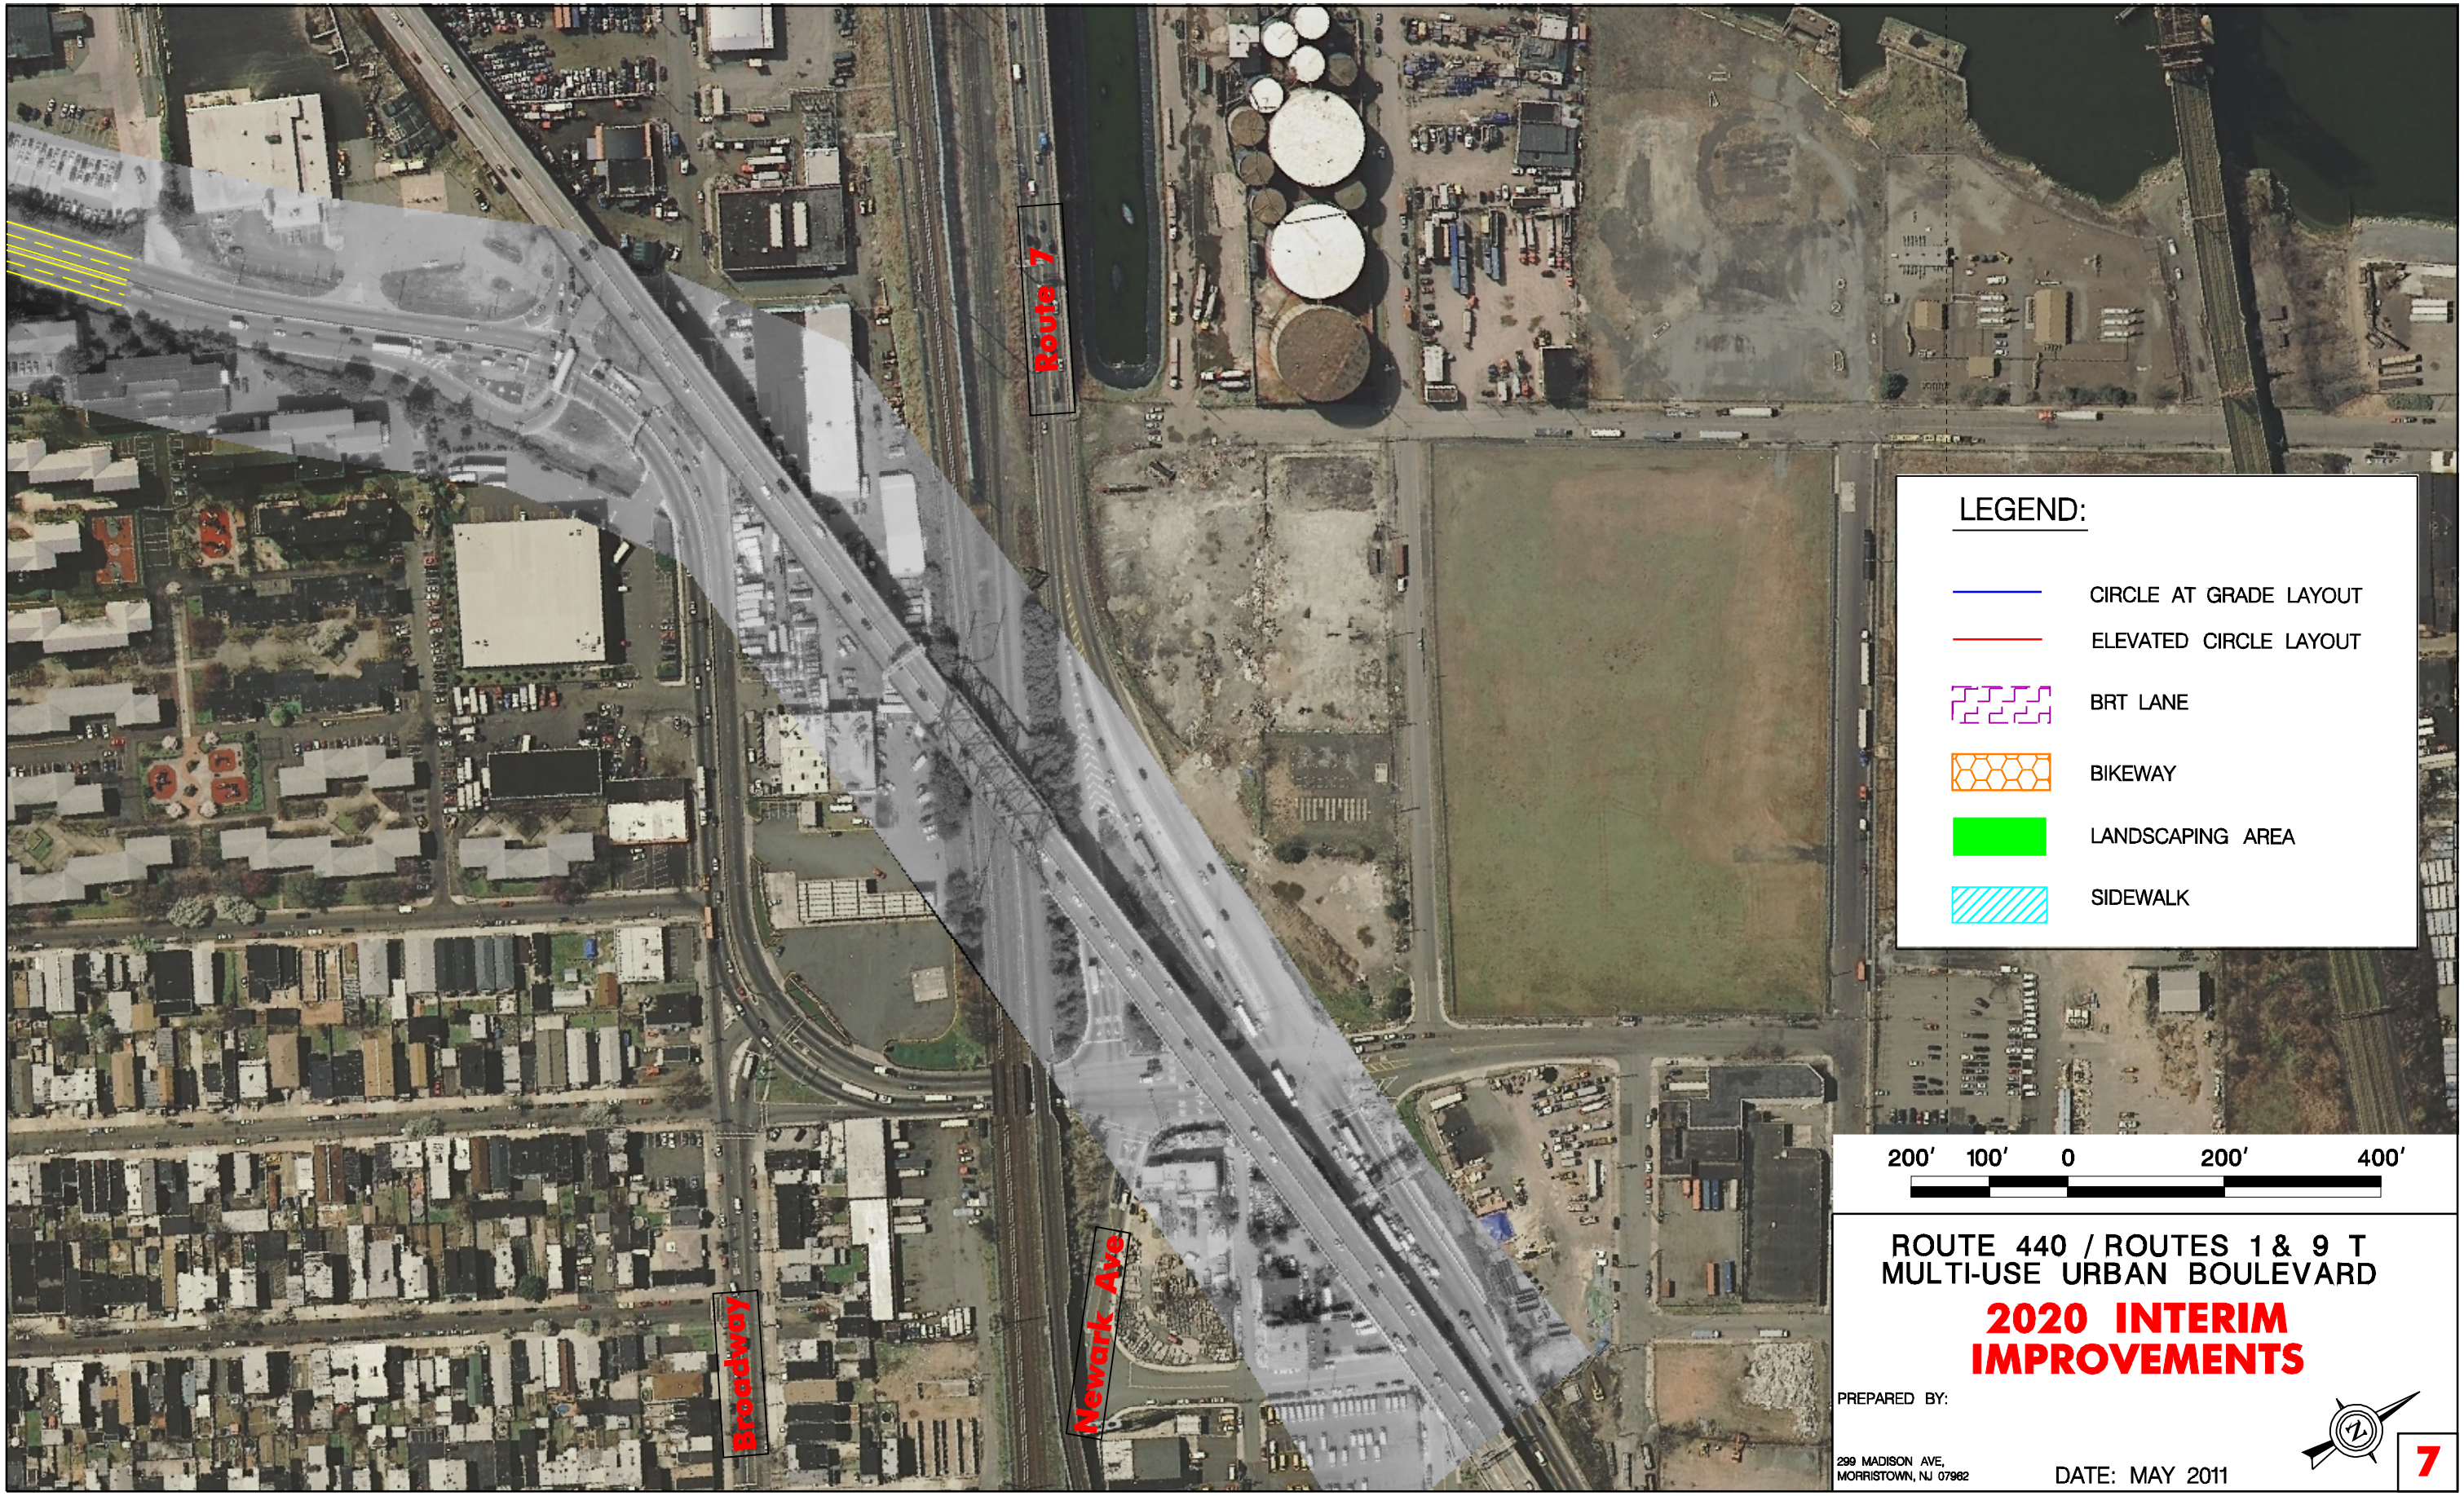

LEGEND:

- CIRCLE AT GRADE LAYOUT
- ELEVATED CIRCLE LAYOUT
- BRT LANE
- BIKEWAY
- LANDSCAPING AREA
- SIDEWALK

200′ 100′ 0 200′ 400′

ROUTE 440 / ROUTES 1 & 9 T MULTI-USE URBAN BOULEVARD

2020 INTERIM IMPROVEMENTS

PREPARED BY:

299 MADISON AVE,
MORRISTOWN, NJ 07962

DATE: MAY 2011

7